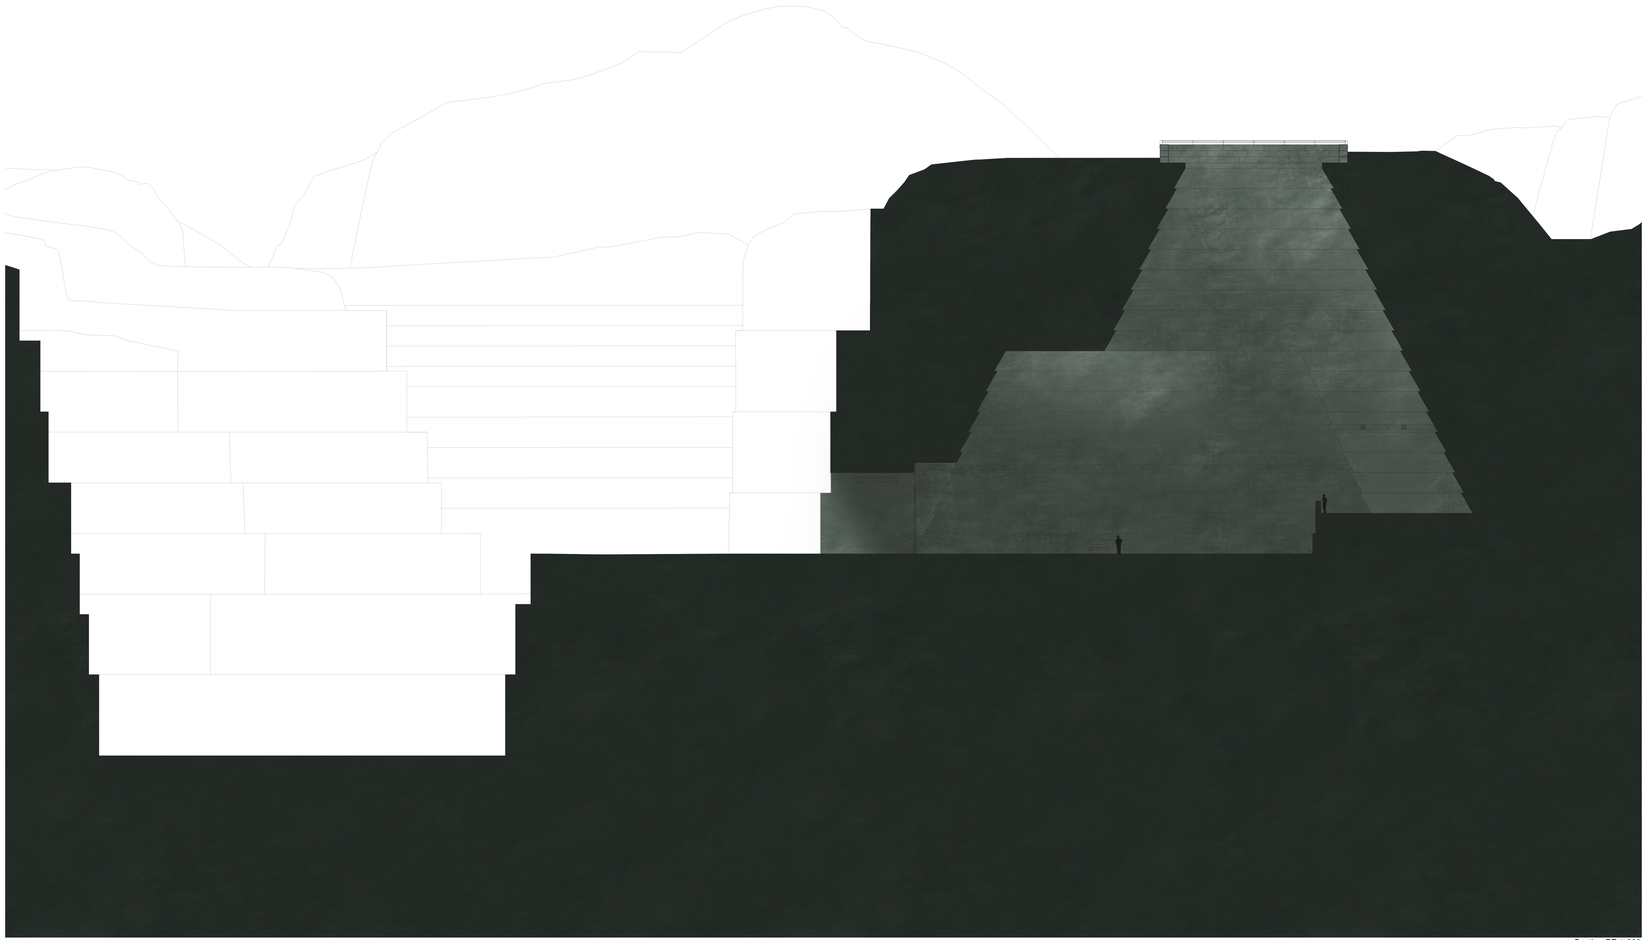

Section BB 1:200

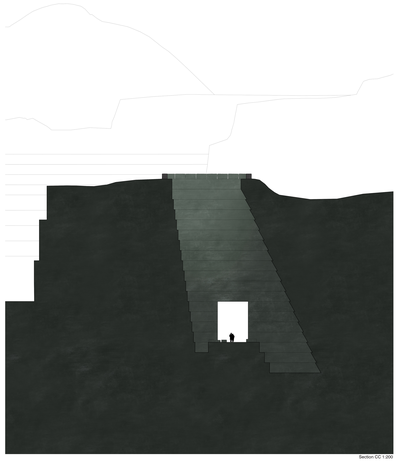

Section CC 1:200

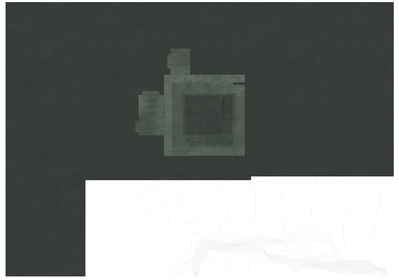

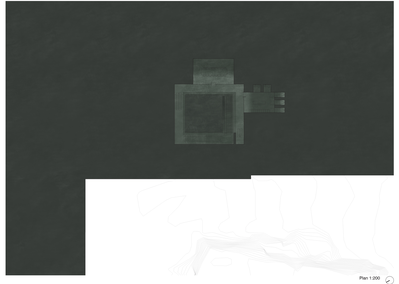

Plan 1:200

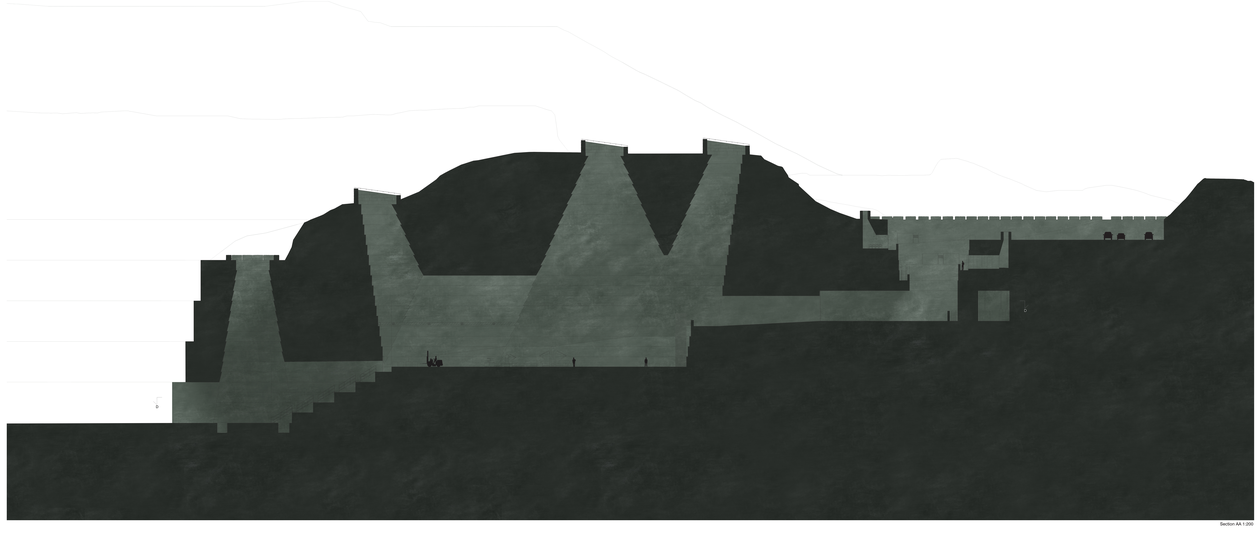

Section AA 1:200

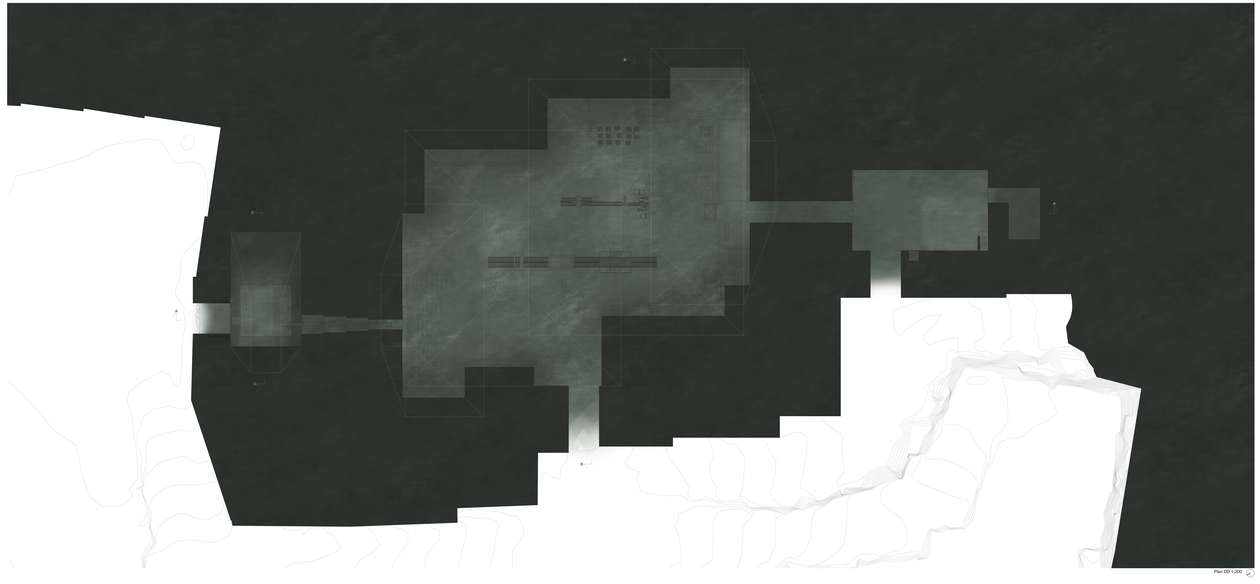

Plan DD 1:200

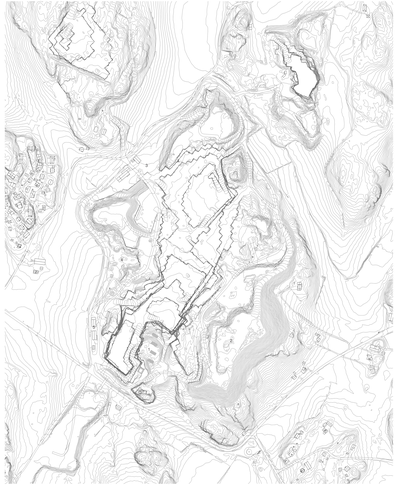

1. The stone factory
2. Quarry waste-pile
3. Workshops and storage of "raw-blocks"
4. Gravel production from waste material
5. Garage

Situation map 1:3000

Roof plan 1:500

The Quarry extraction process

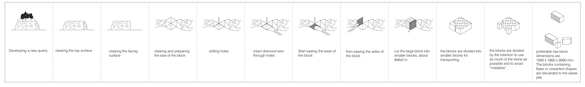

The factory producing building- and paving-stones from waste material

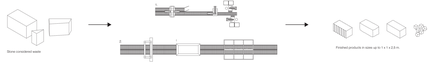

1. Splitting line: large splitting machine; medium splitting machine; two smaller splitting machines
2. Saw line: Large saw cuts, Water jet for surface finishing; Multi-blade saw

Diamond-wire saw cutting from one side

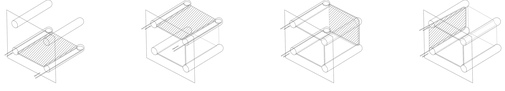

Diamond-wire saw cutting slope

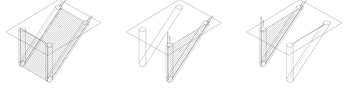

The quarry in the past, present, and future:

100 years ago

Quarry today

100 years in the future

1:500

The quarry in the past, present, and future:

100 years ago

Quarry today

100 years in the future

1:500