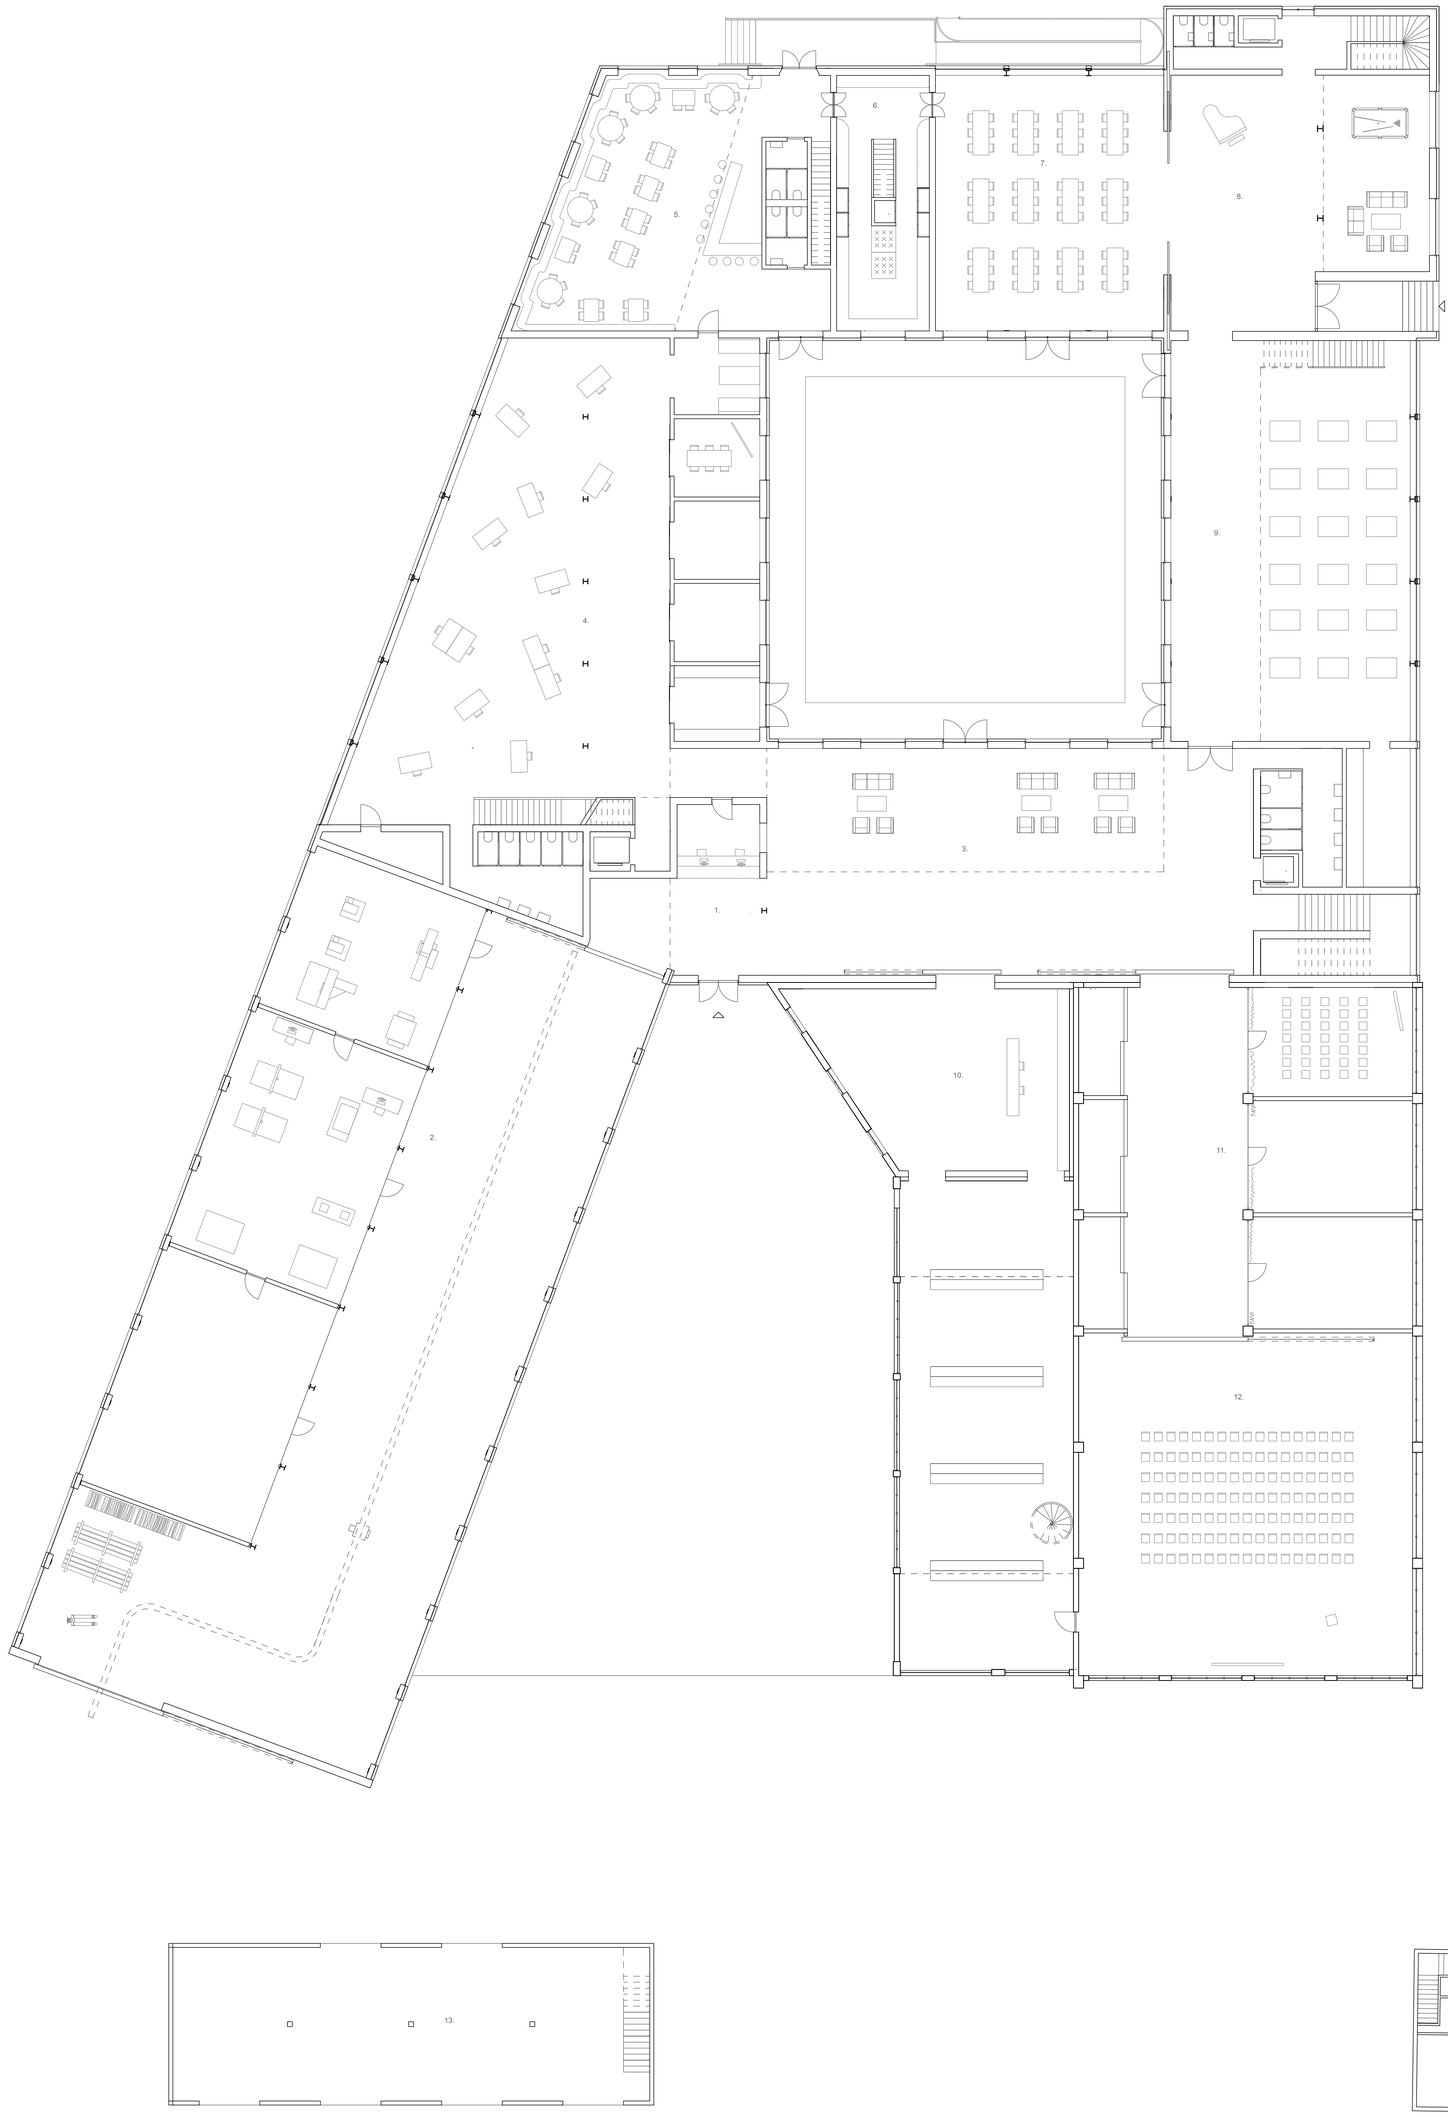

Ground floor plan
1:150

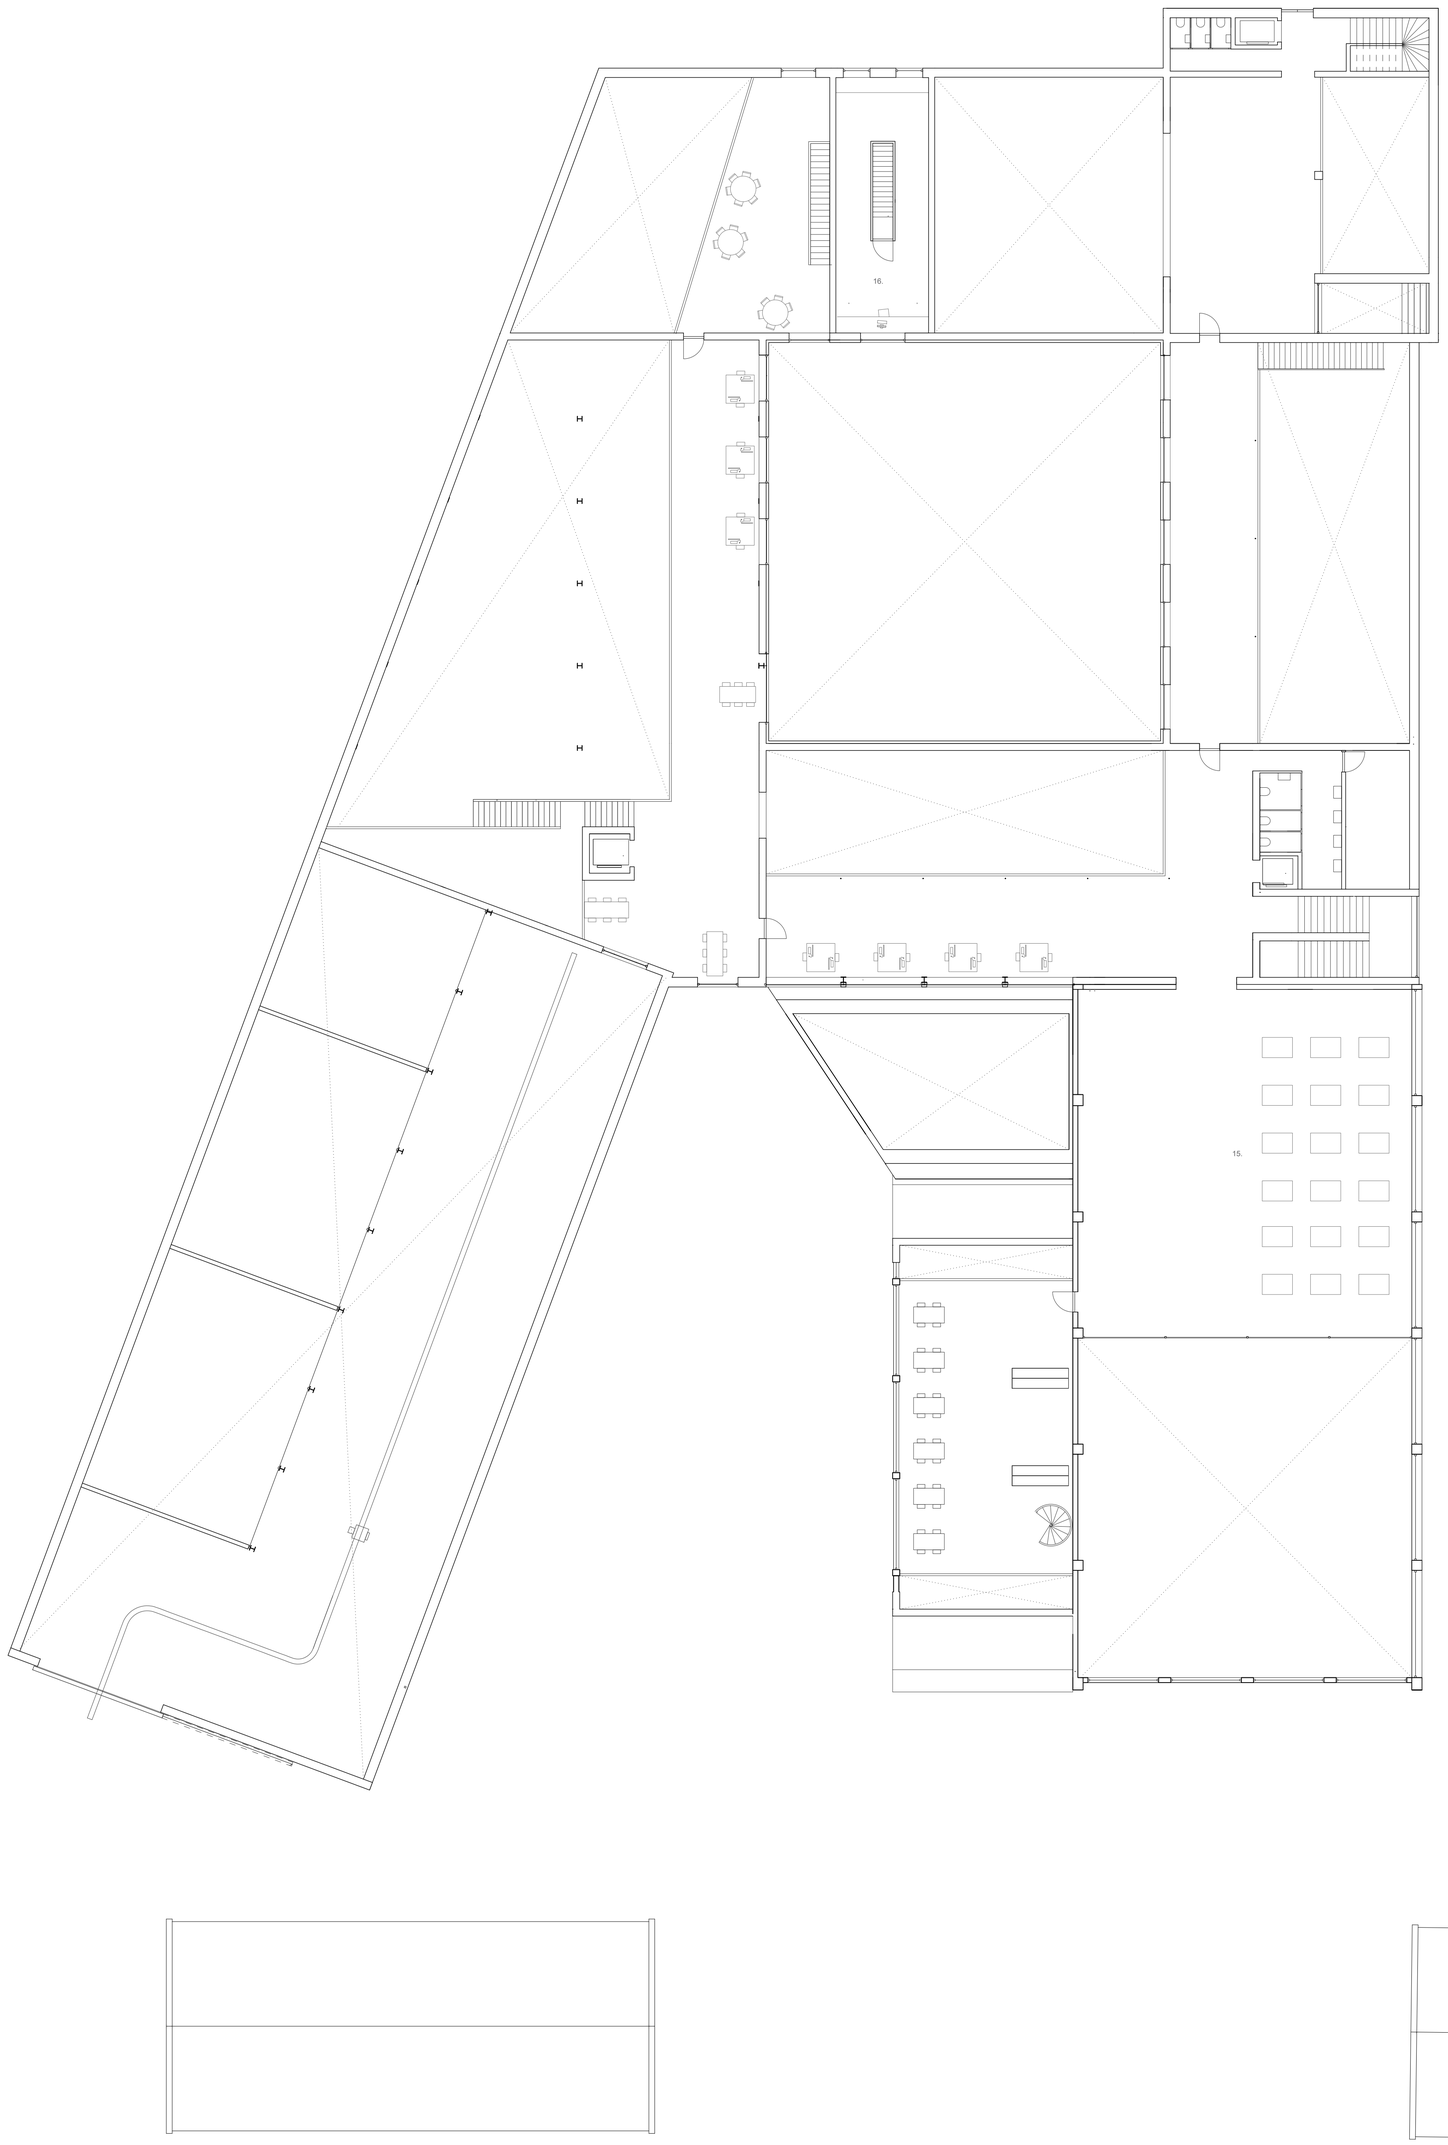

Program

1. Reception
2. Workshops and assembly hall
3. Foyer
4. Coworking office
5. Cafe/ workers cantine
6. Kitchen
7. Students dining hall
8. Students social
9. Studio
10. Library
11. Classrooms and storage
12. Auditorium
13. Restaurant
14. Office
15. Studio
16. Kitchen office

Second floor plan
1:150

Ground floor plan
1:500

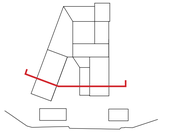

Section
1:150

Section
1:150

Section
1:150

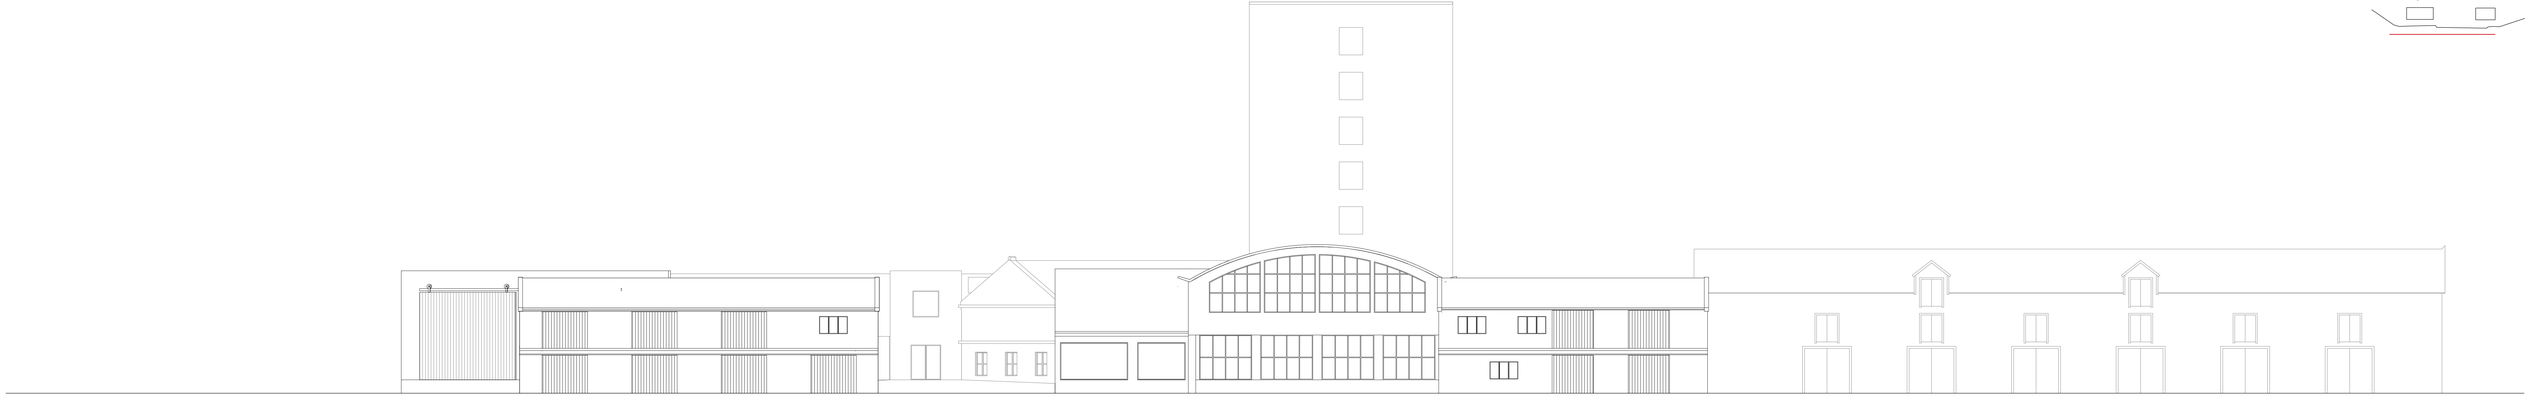

Facades
1:150

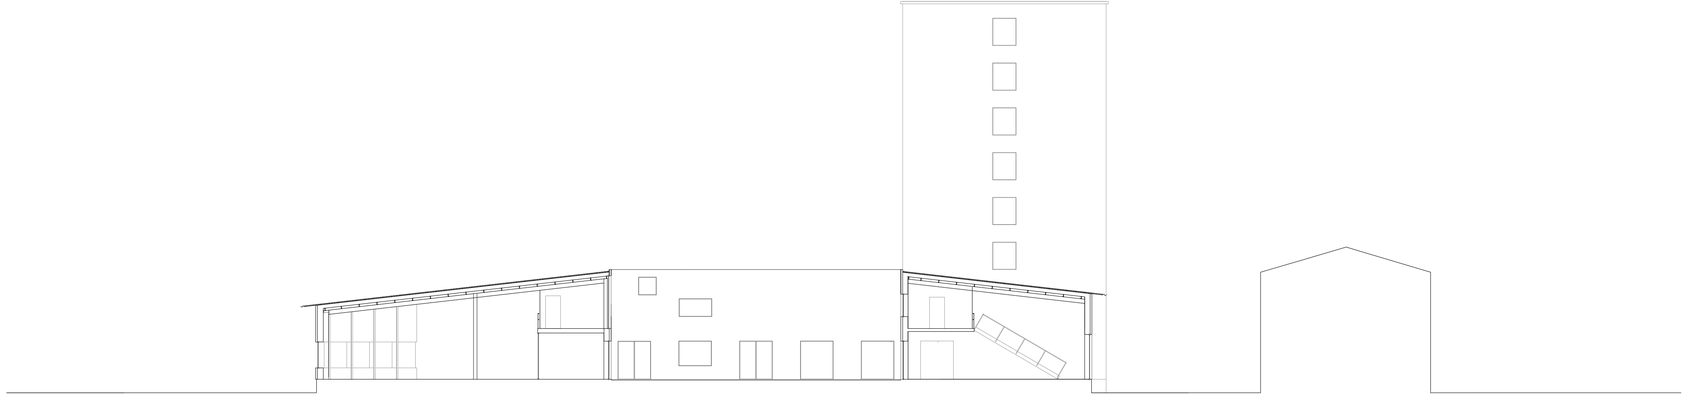

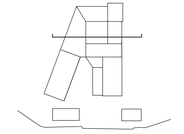

Section
1:150

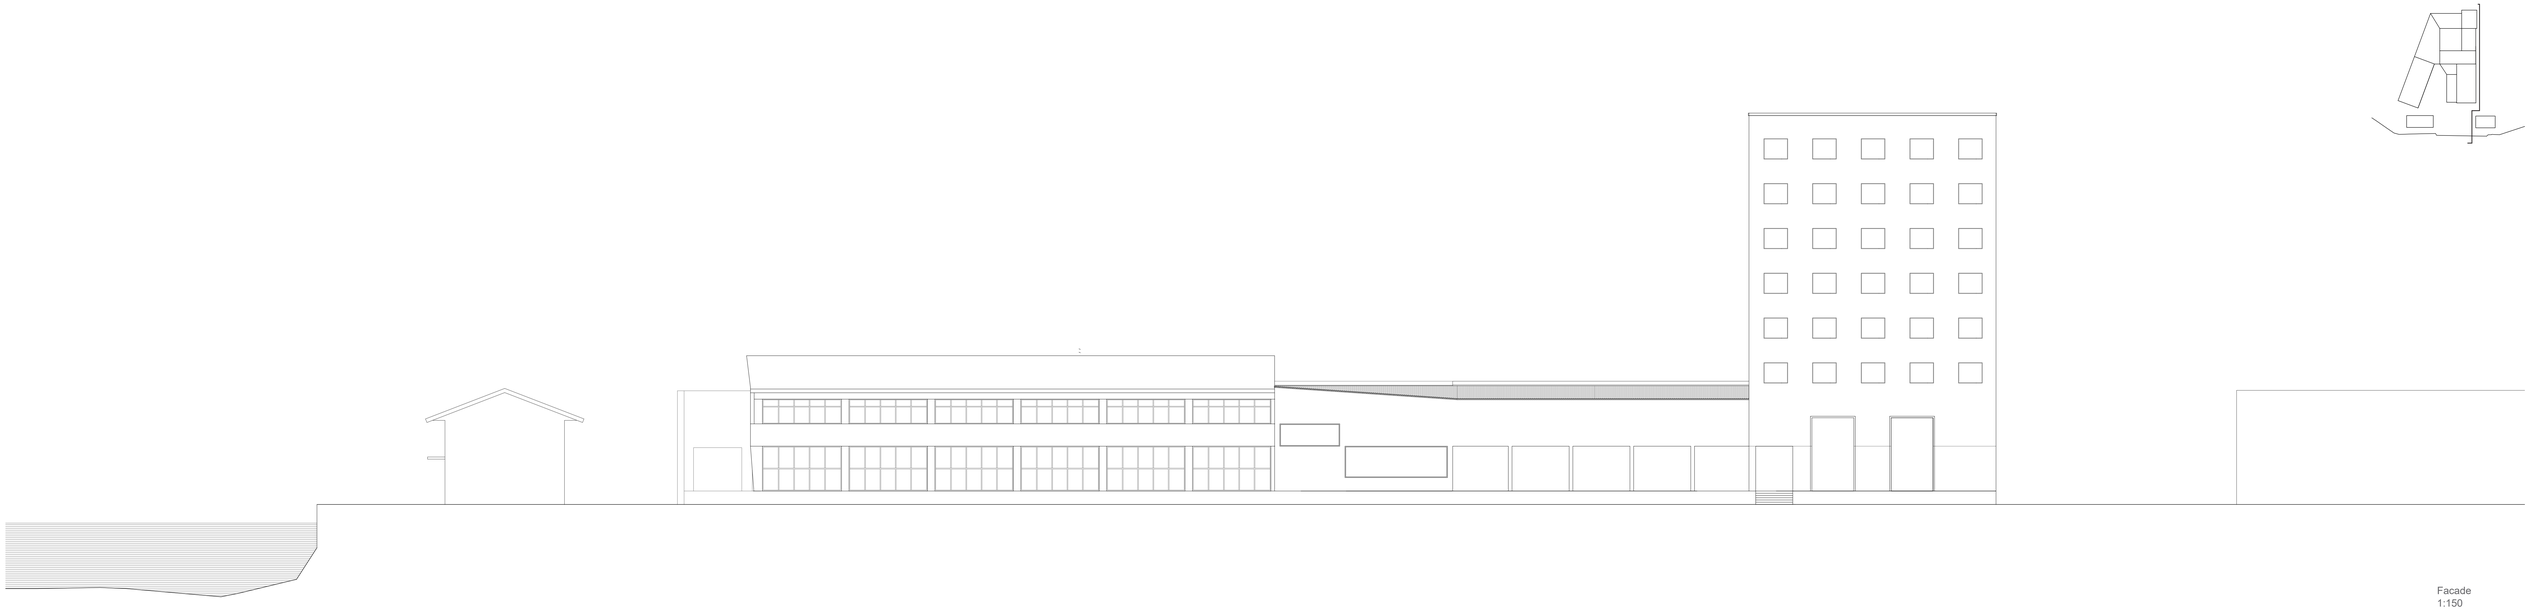

Facade
1:150

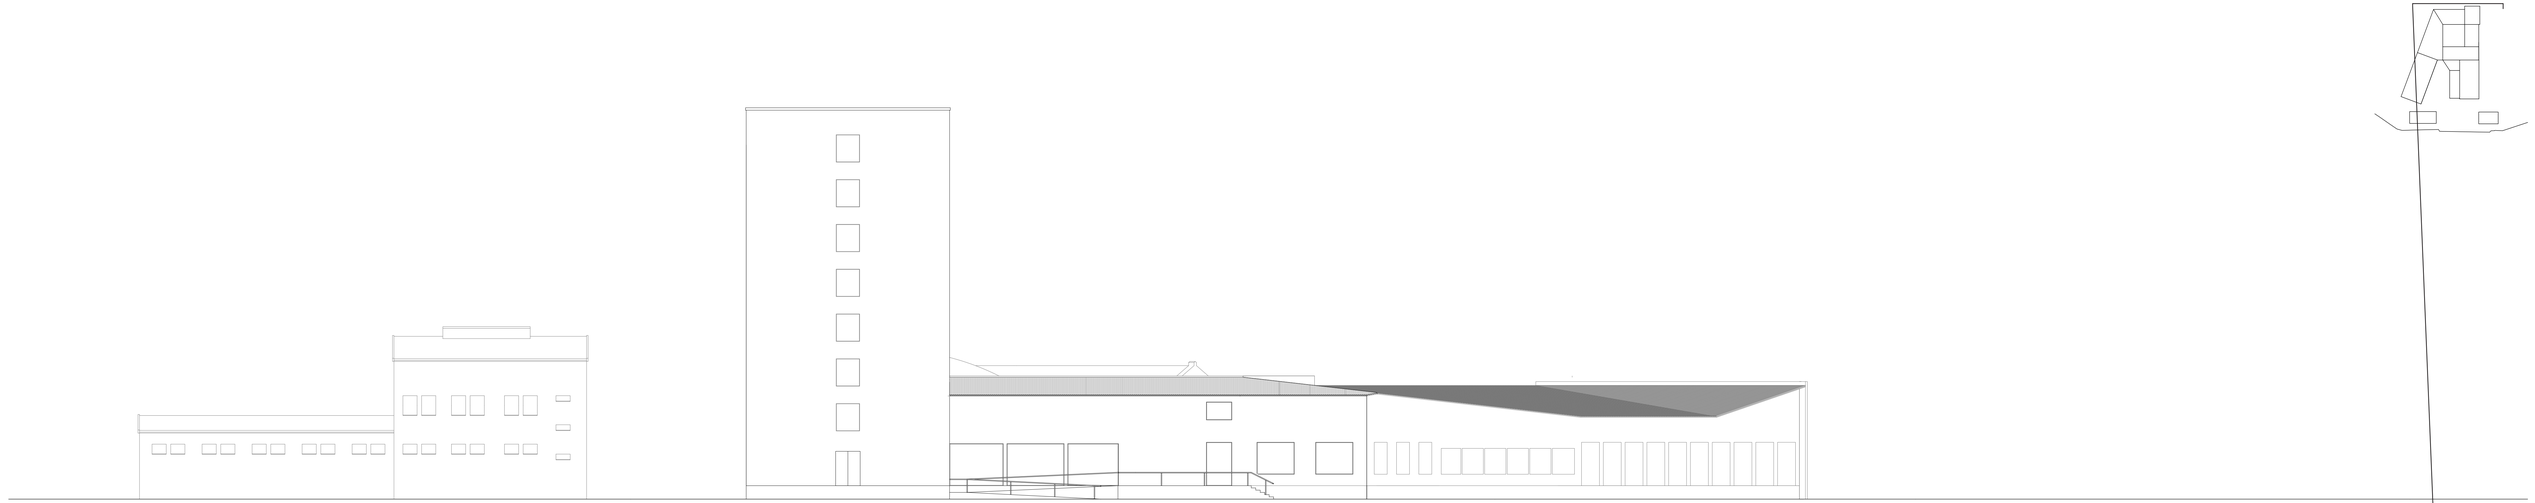

Facade
1:150

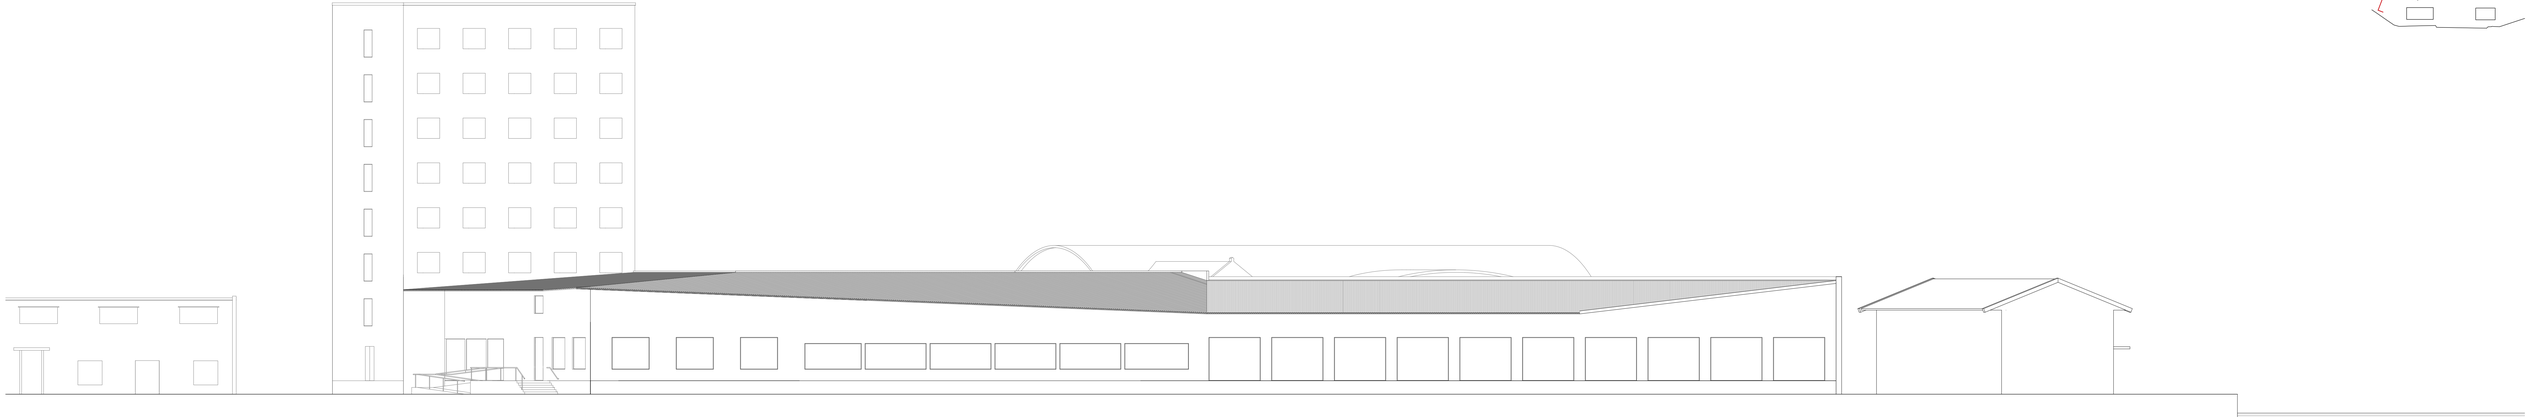

Facade
1:150

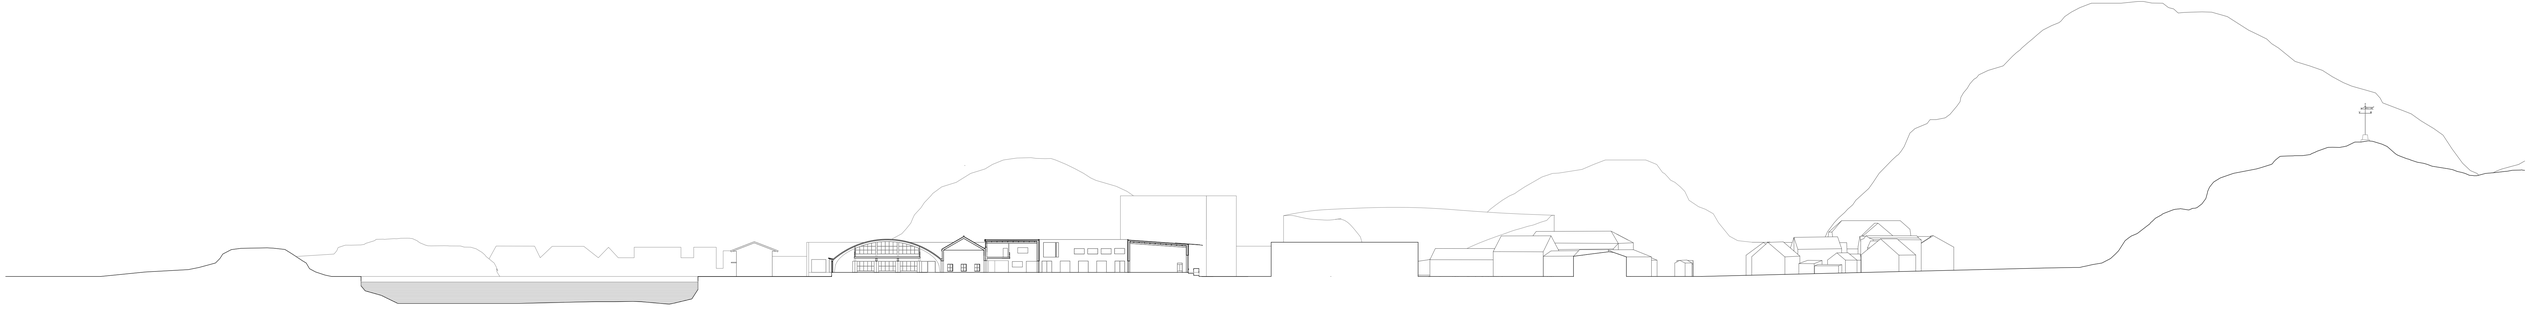

Situation section
1:500

Situation plan
1:2000

Unfolded facade
1:150

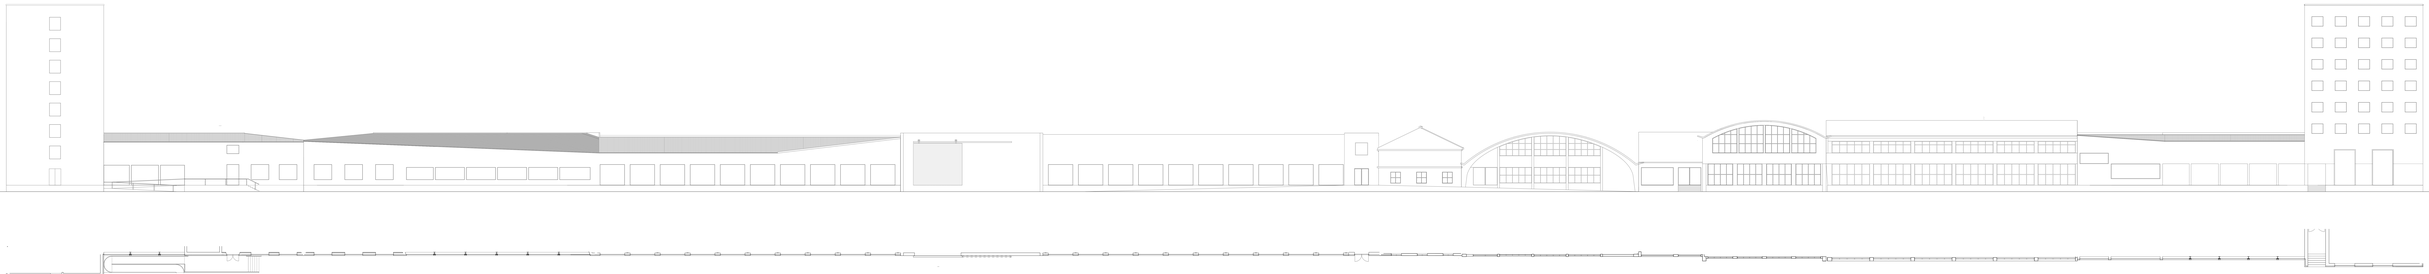

Unfolded facade
1:150