1:1000 Situation Plan Fauske

1:100 Lower plan

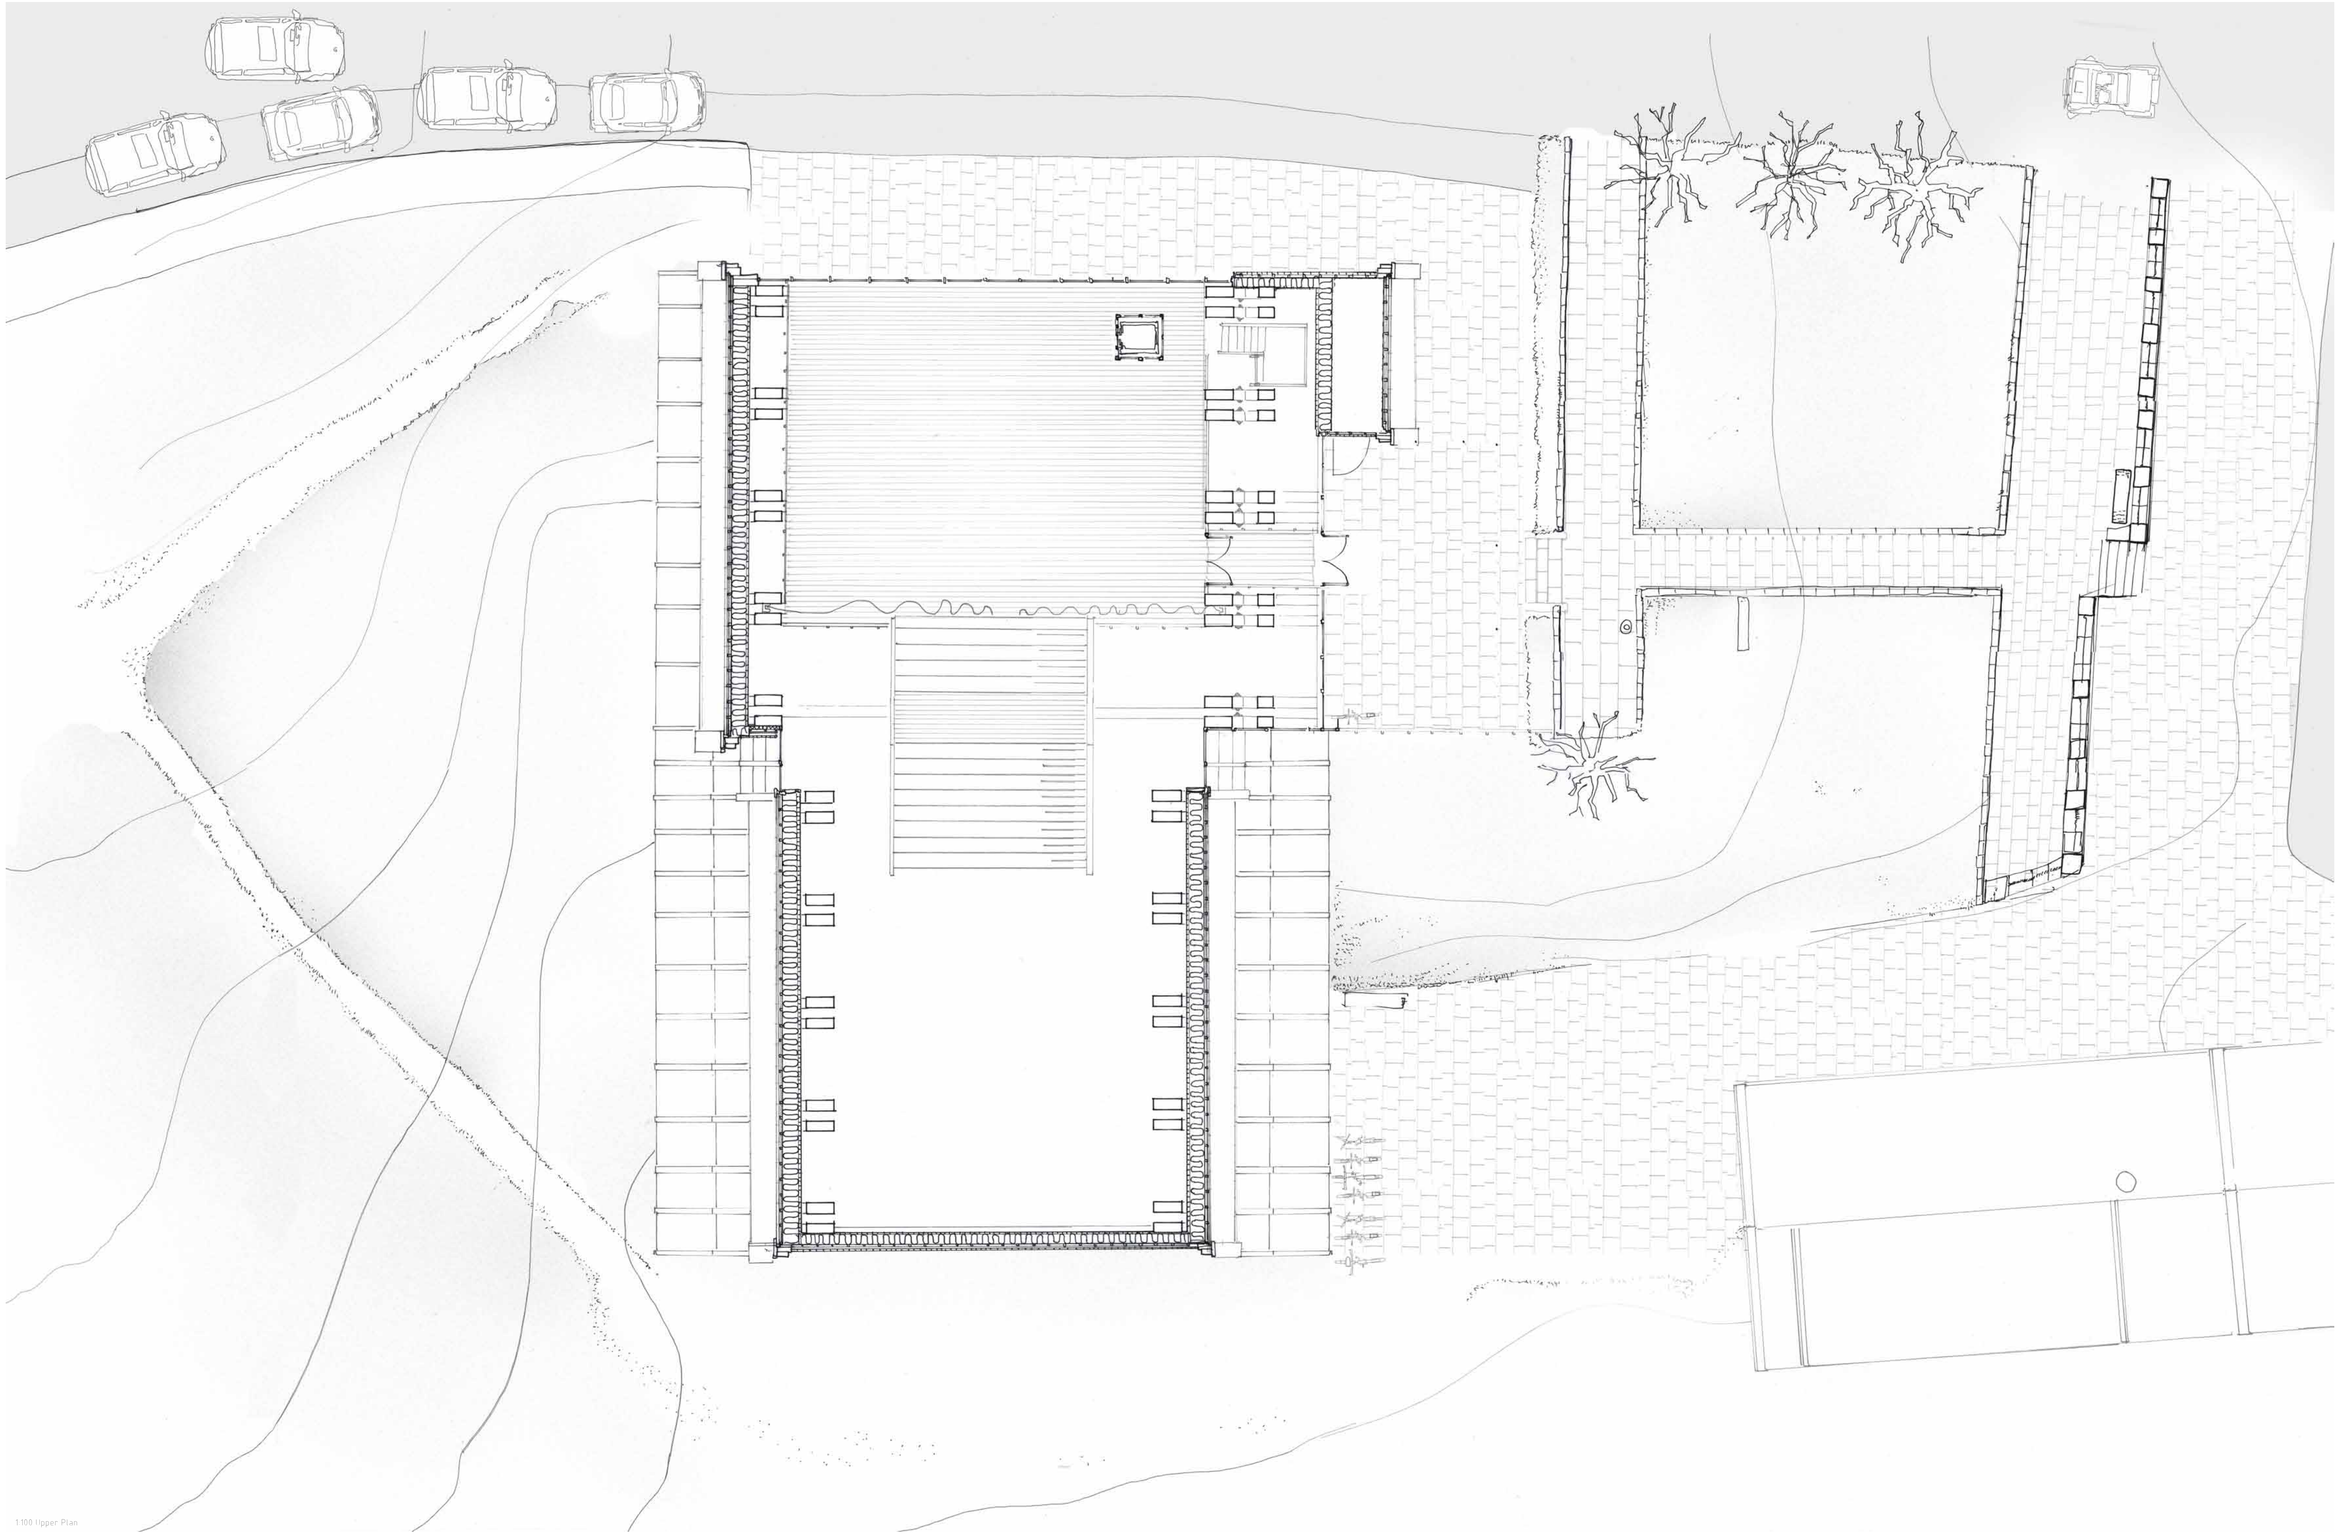

1:100 Upper Plan

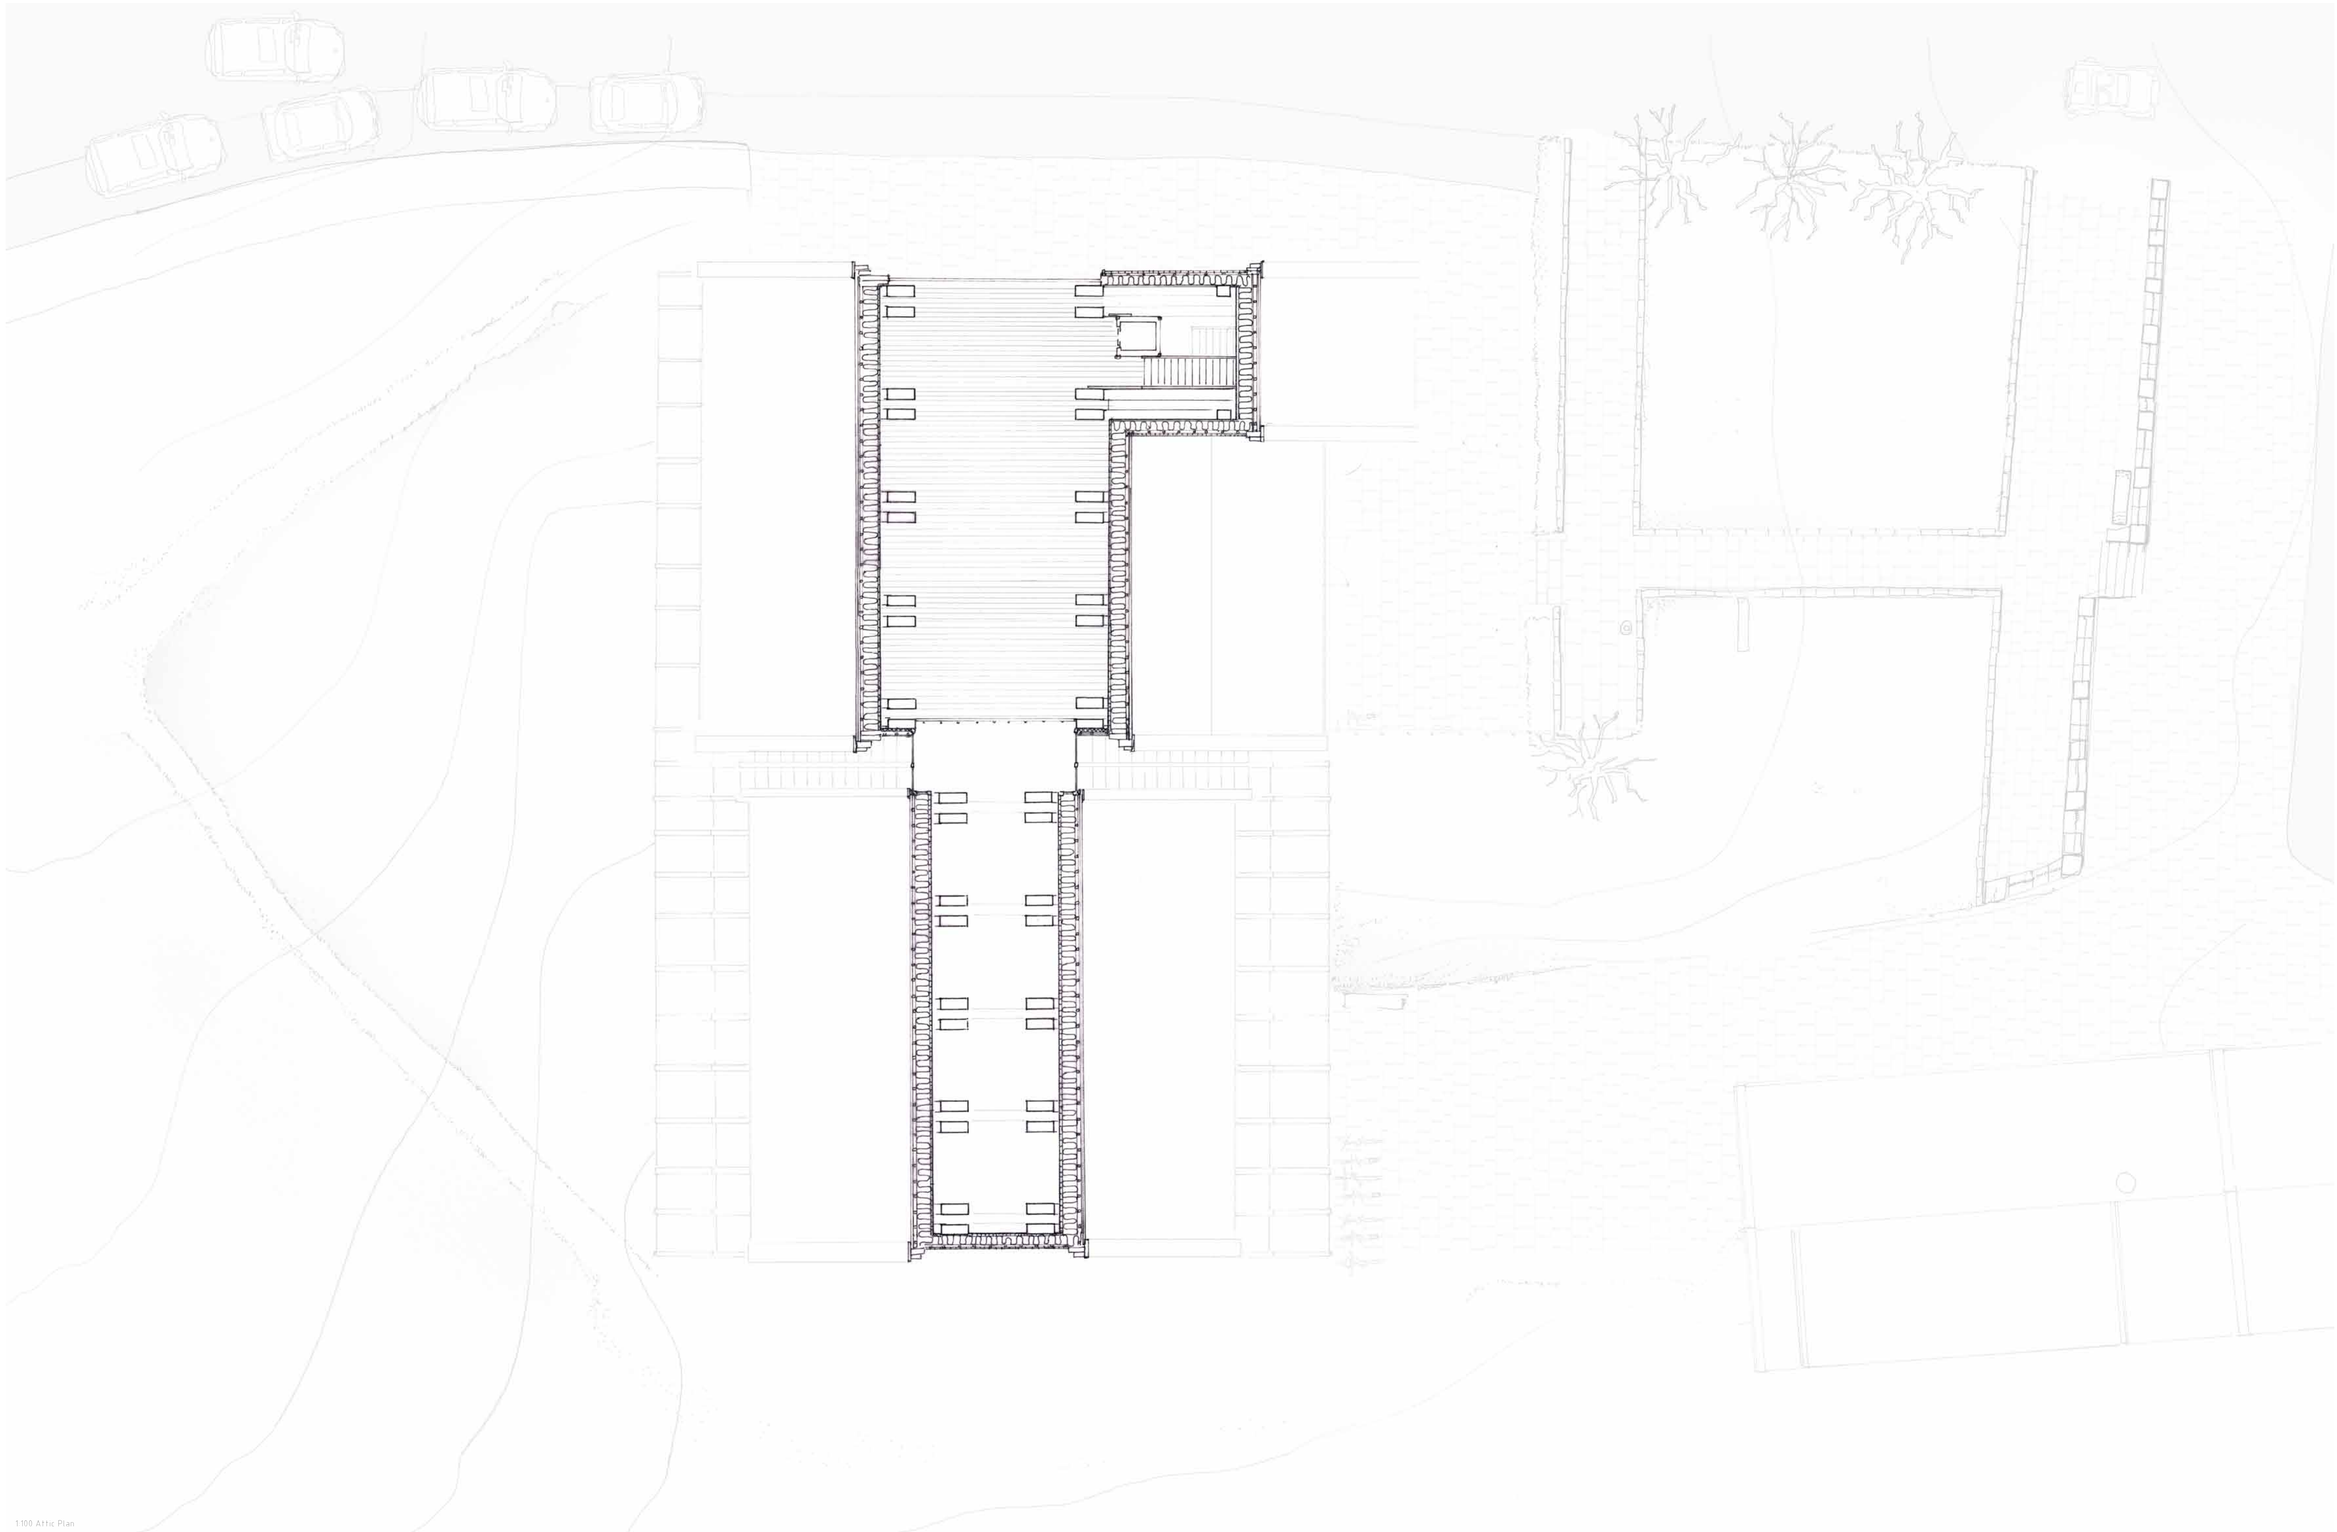

1:100 Attic Plan

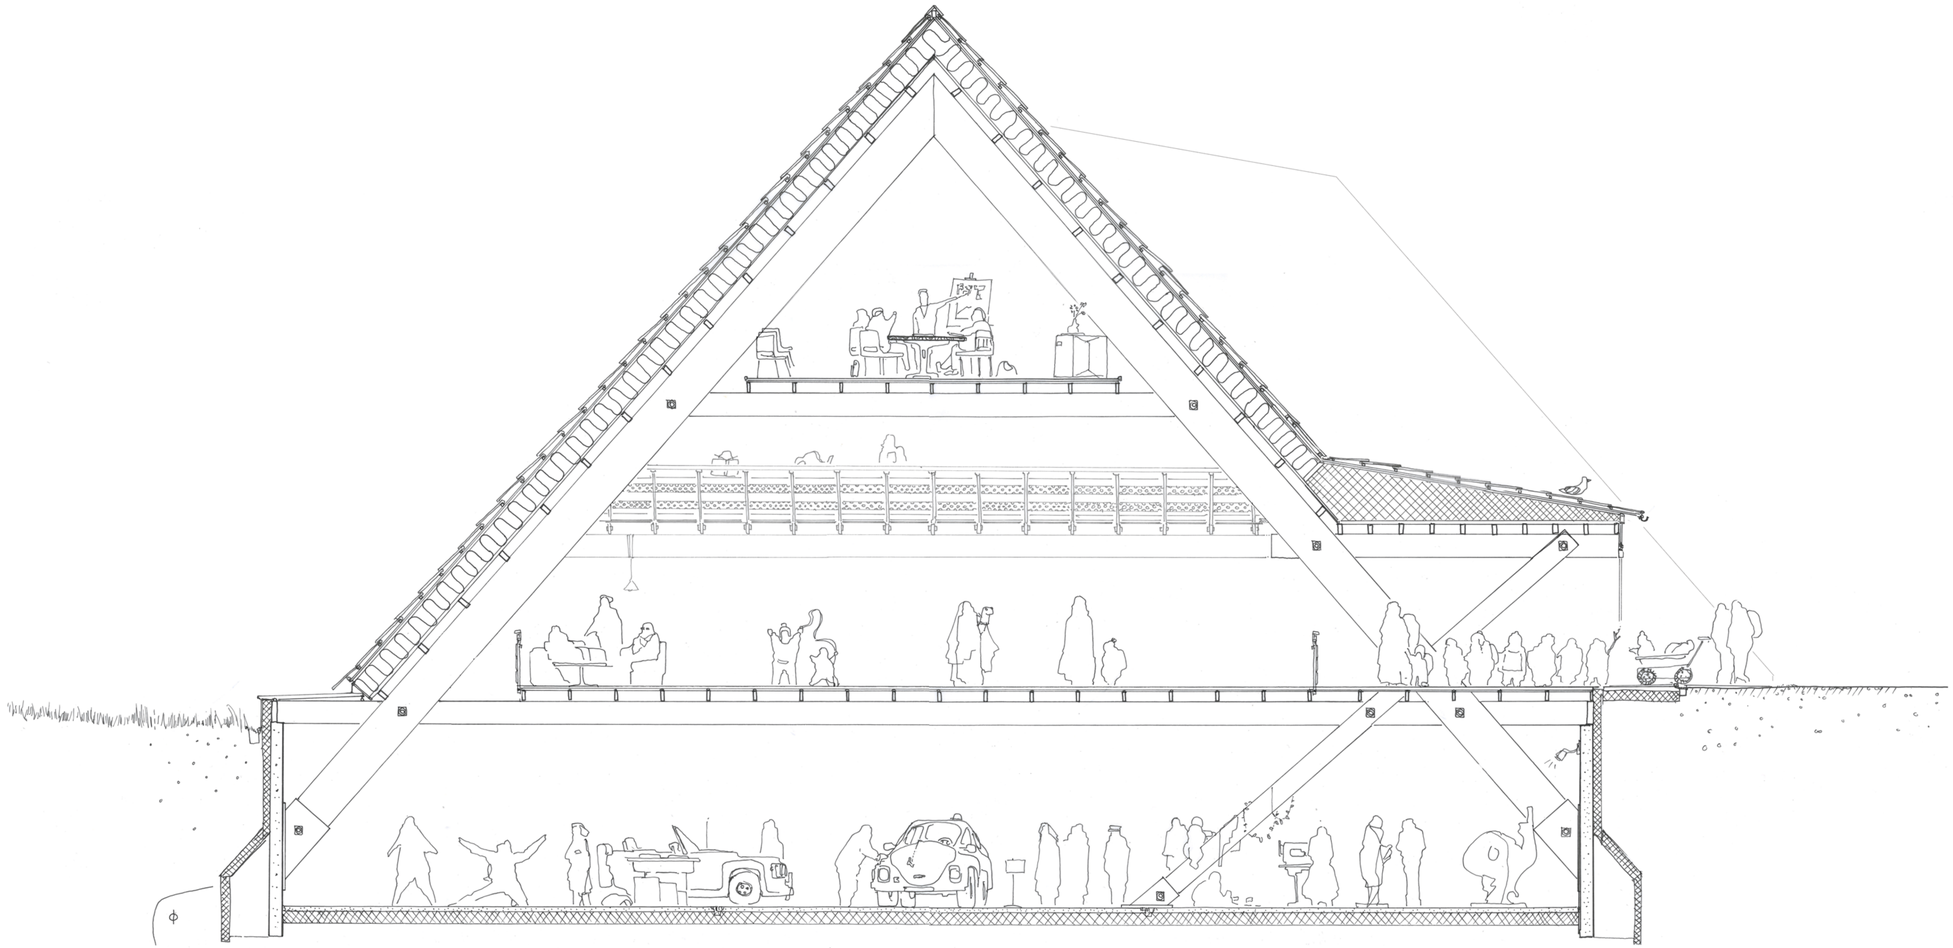

150 North-South Section through entrance

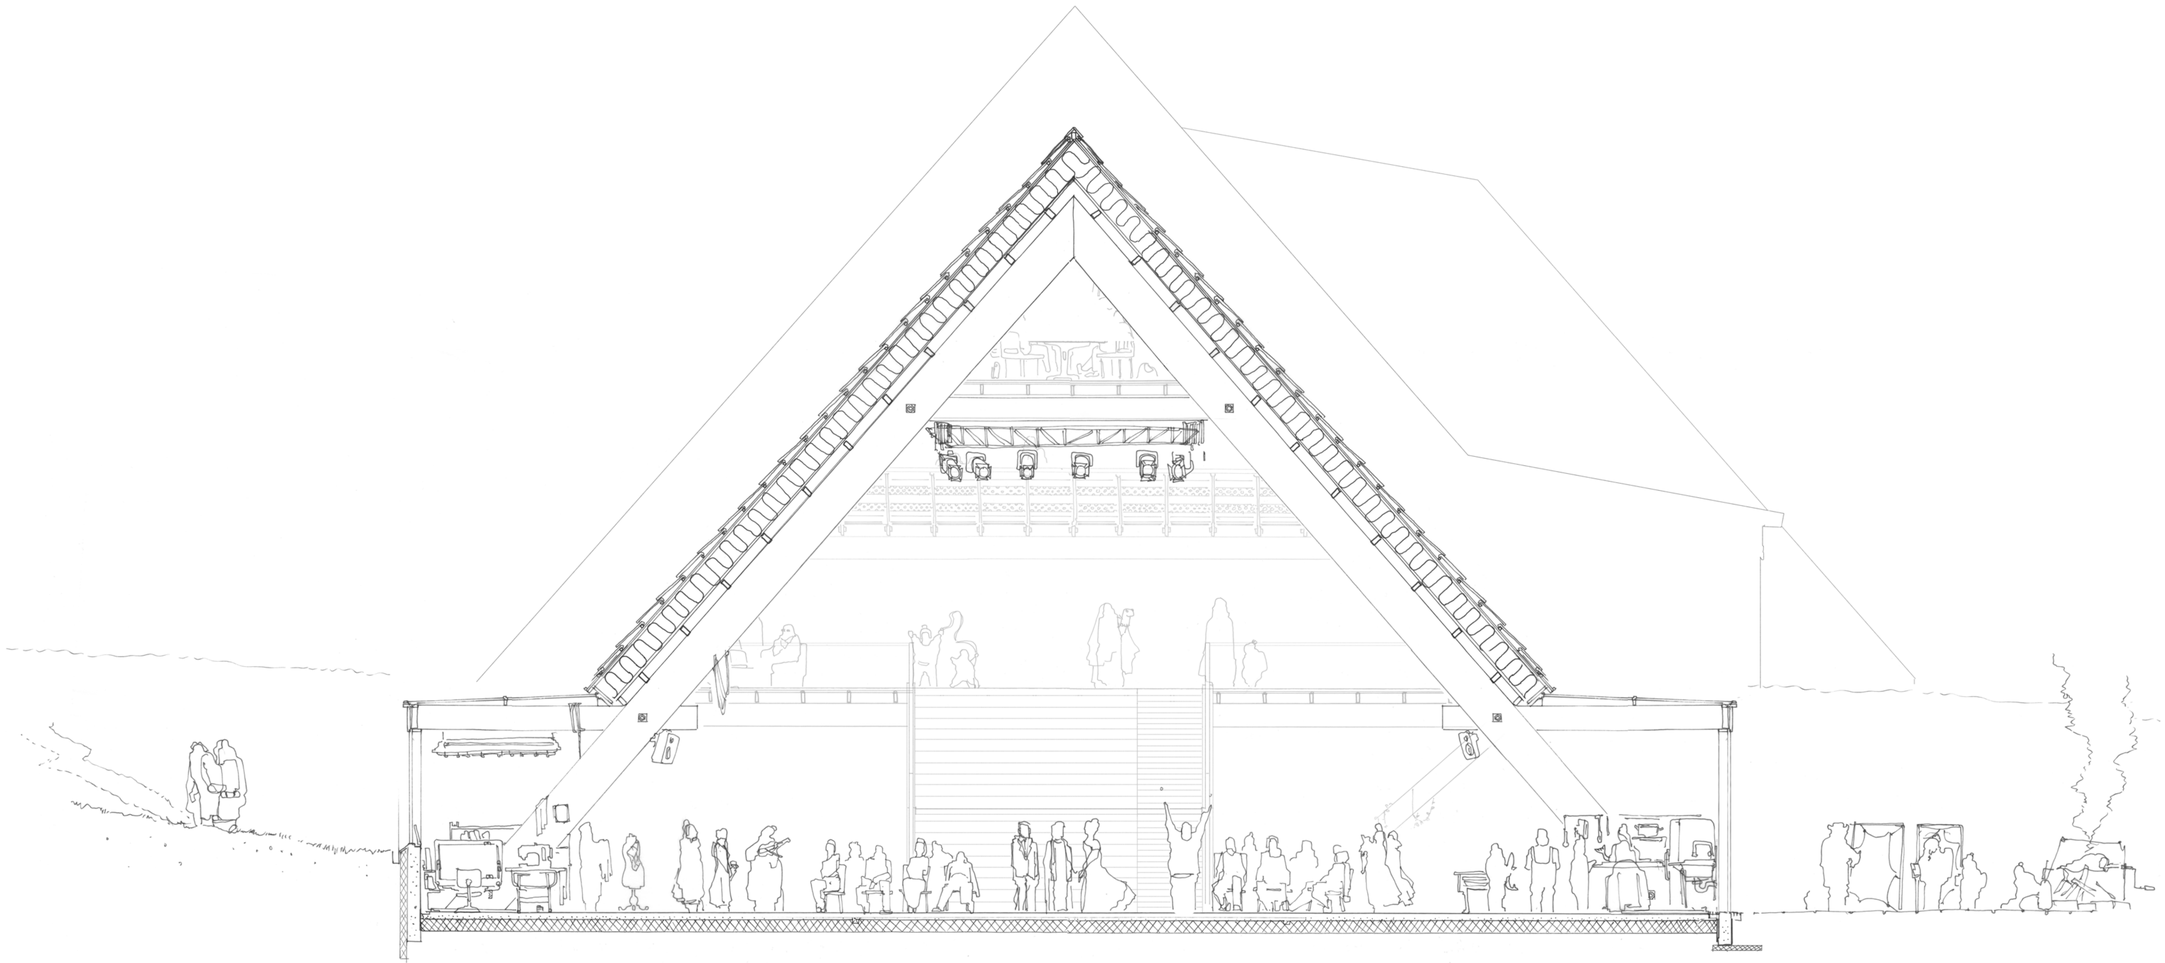

150 North-South Section

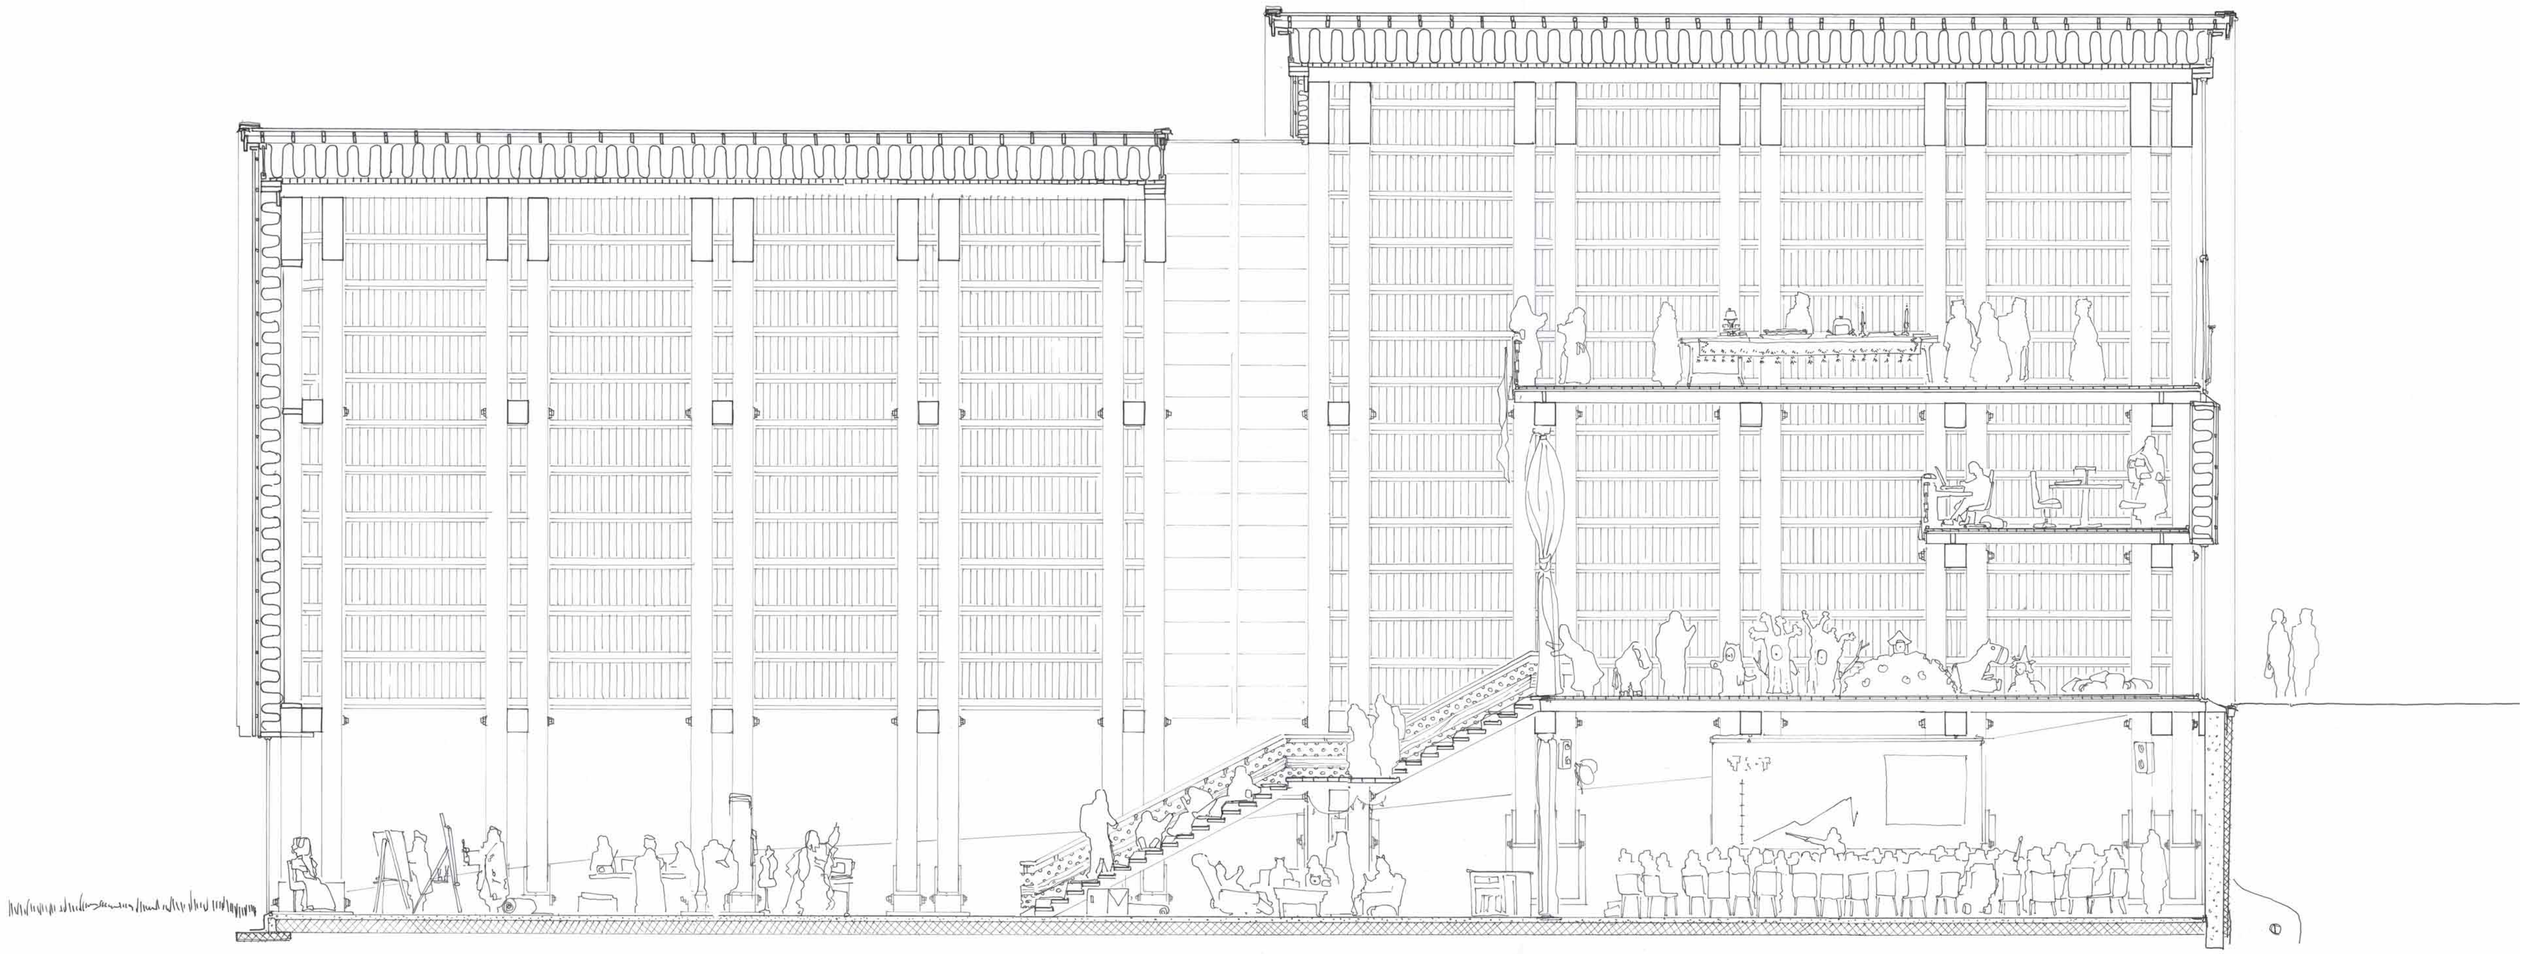

150 West-East section