a-a

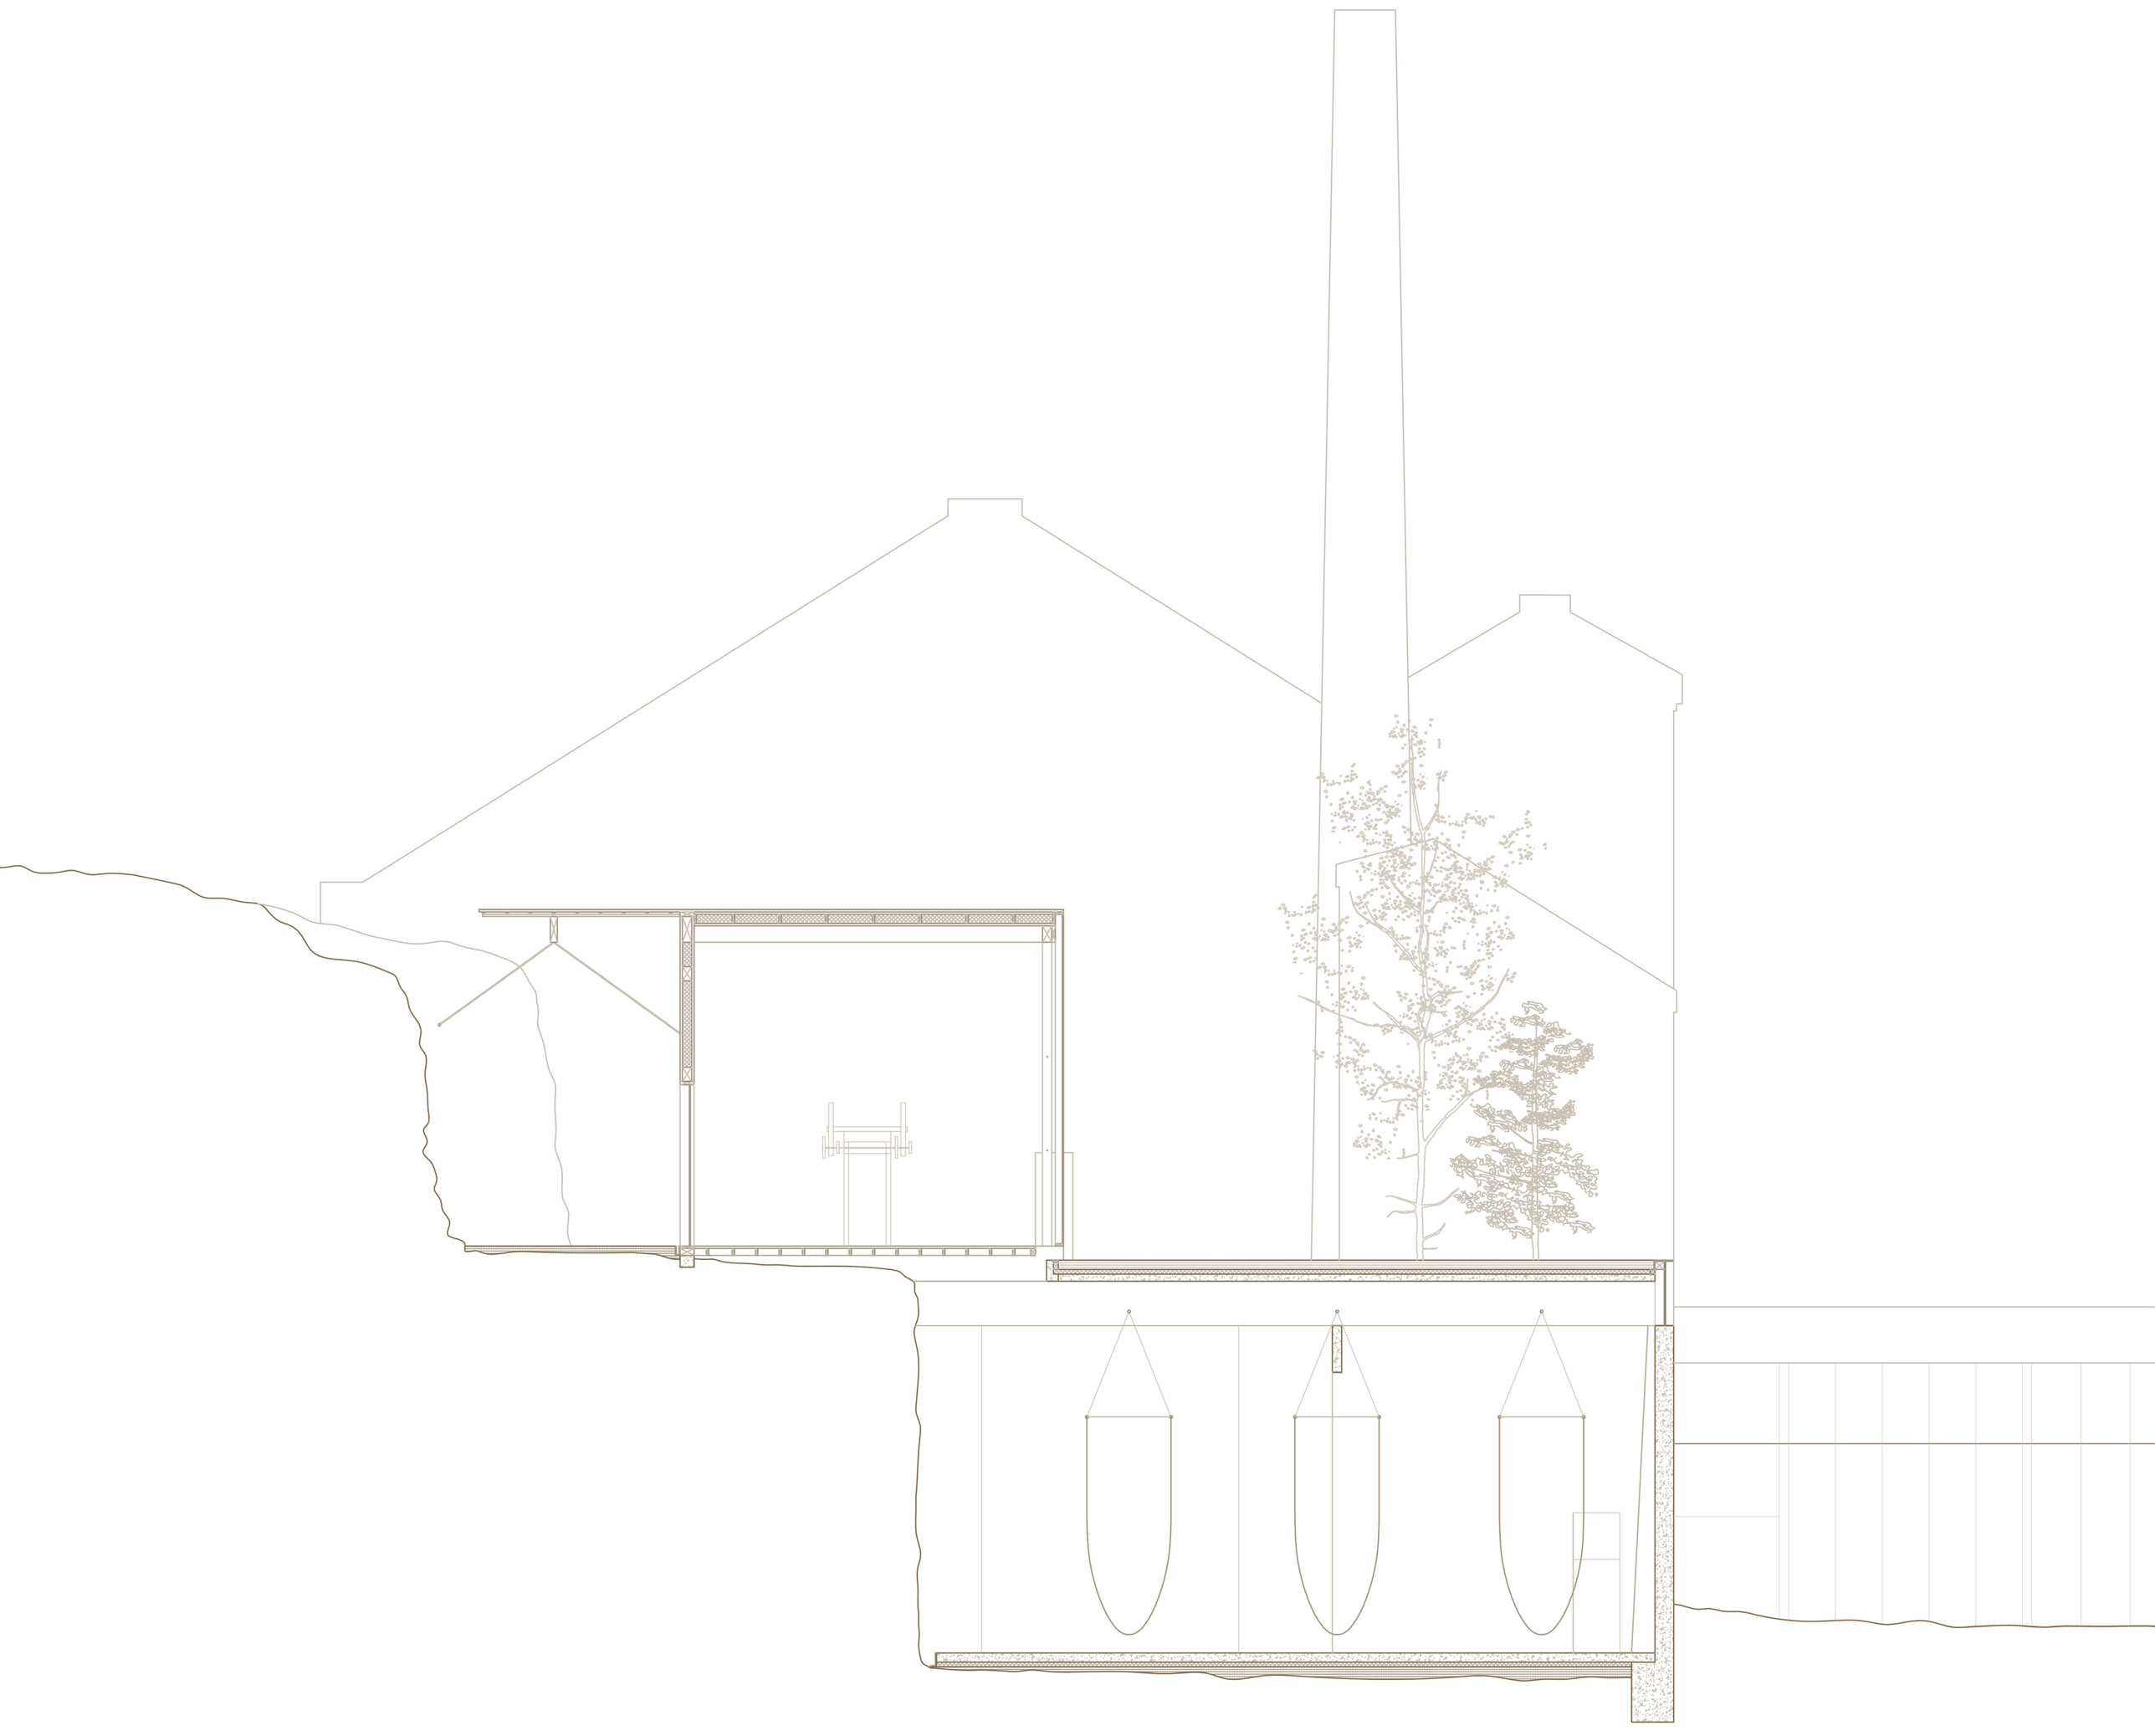

pulp formation, paper drying
intervention within former water intake
site area d.14 - j.14

1:100

b-b

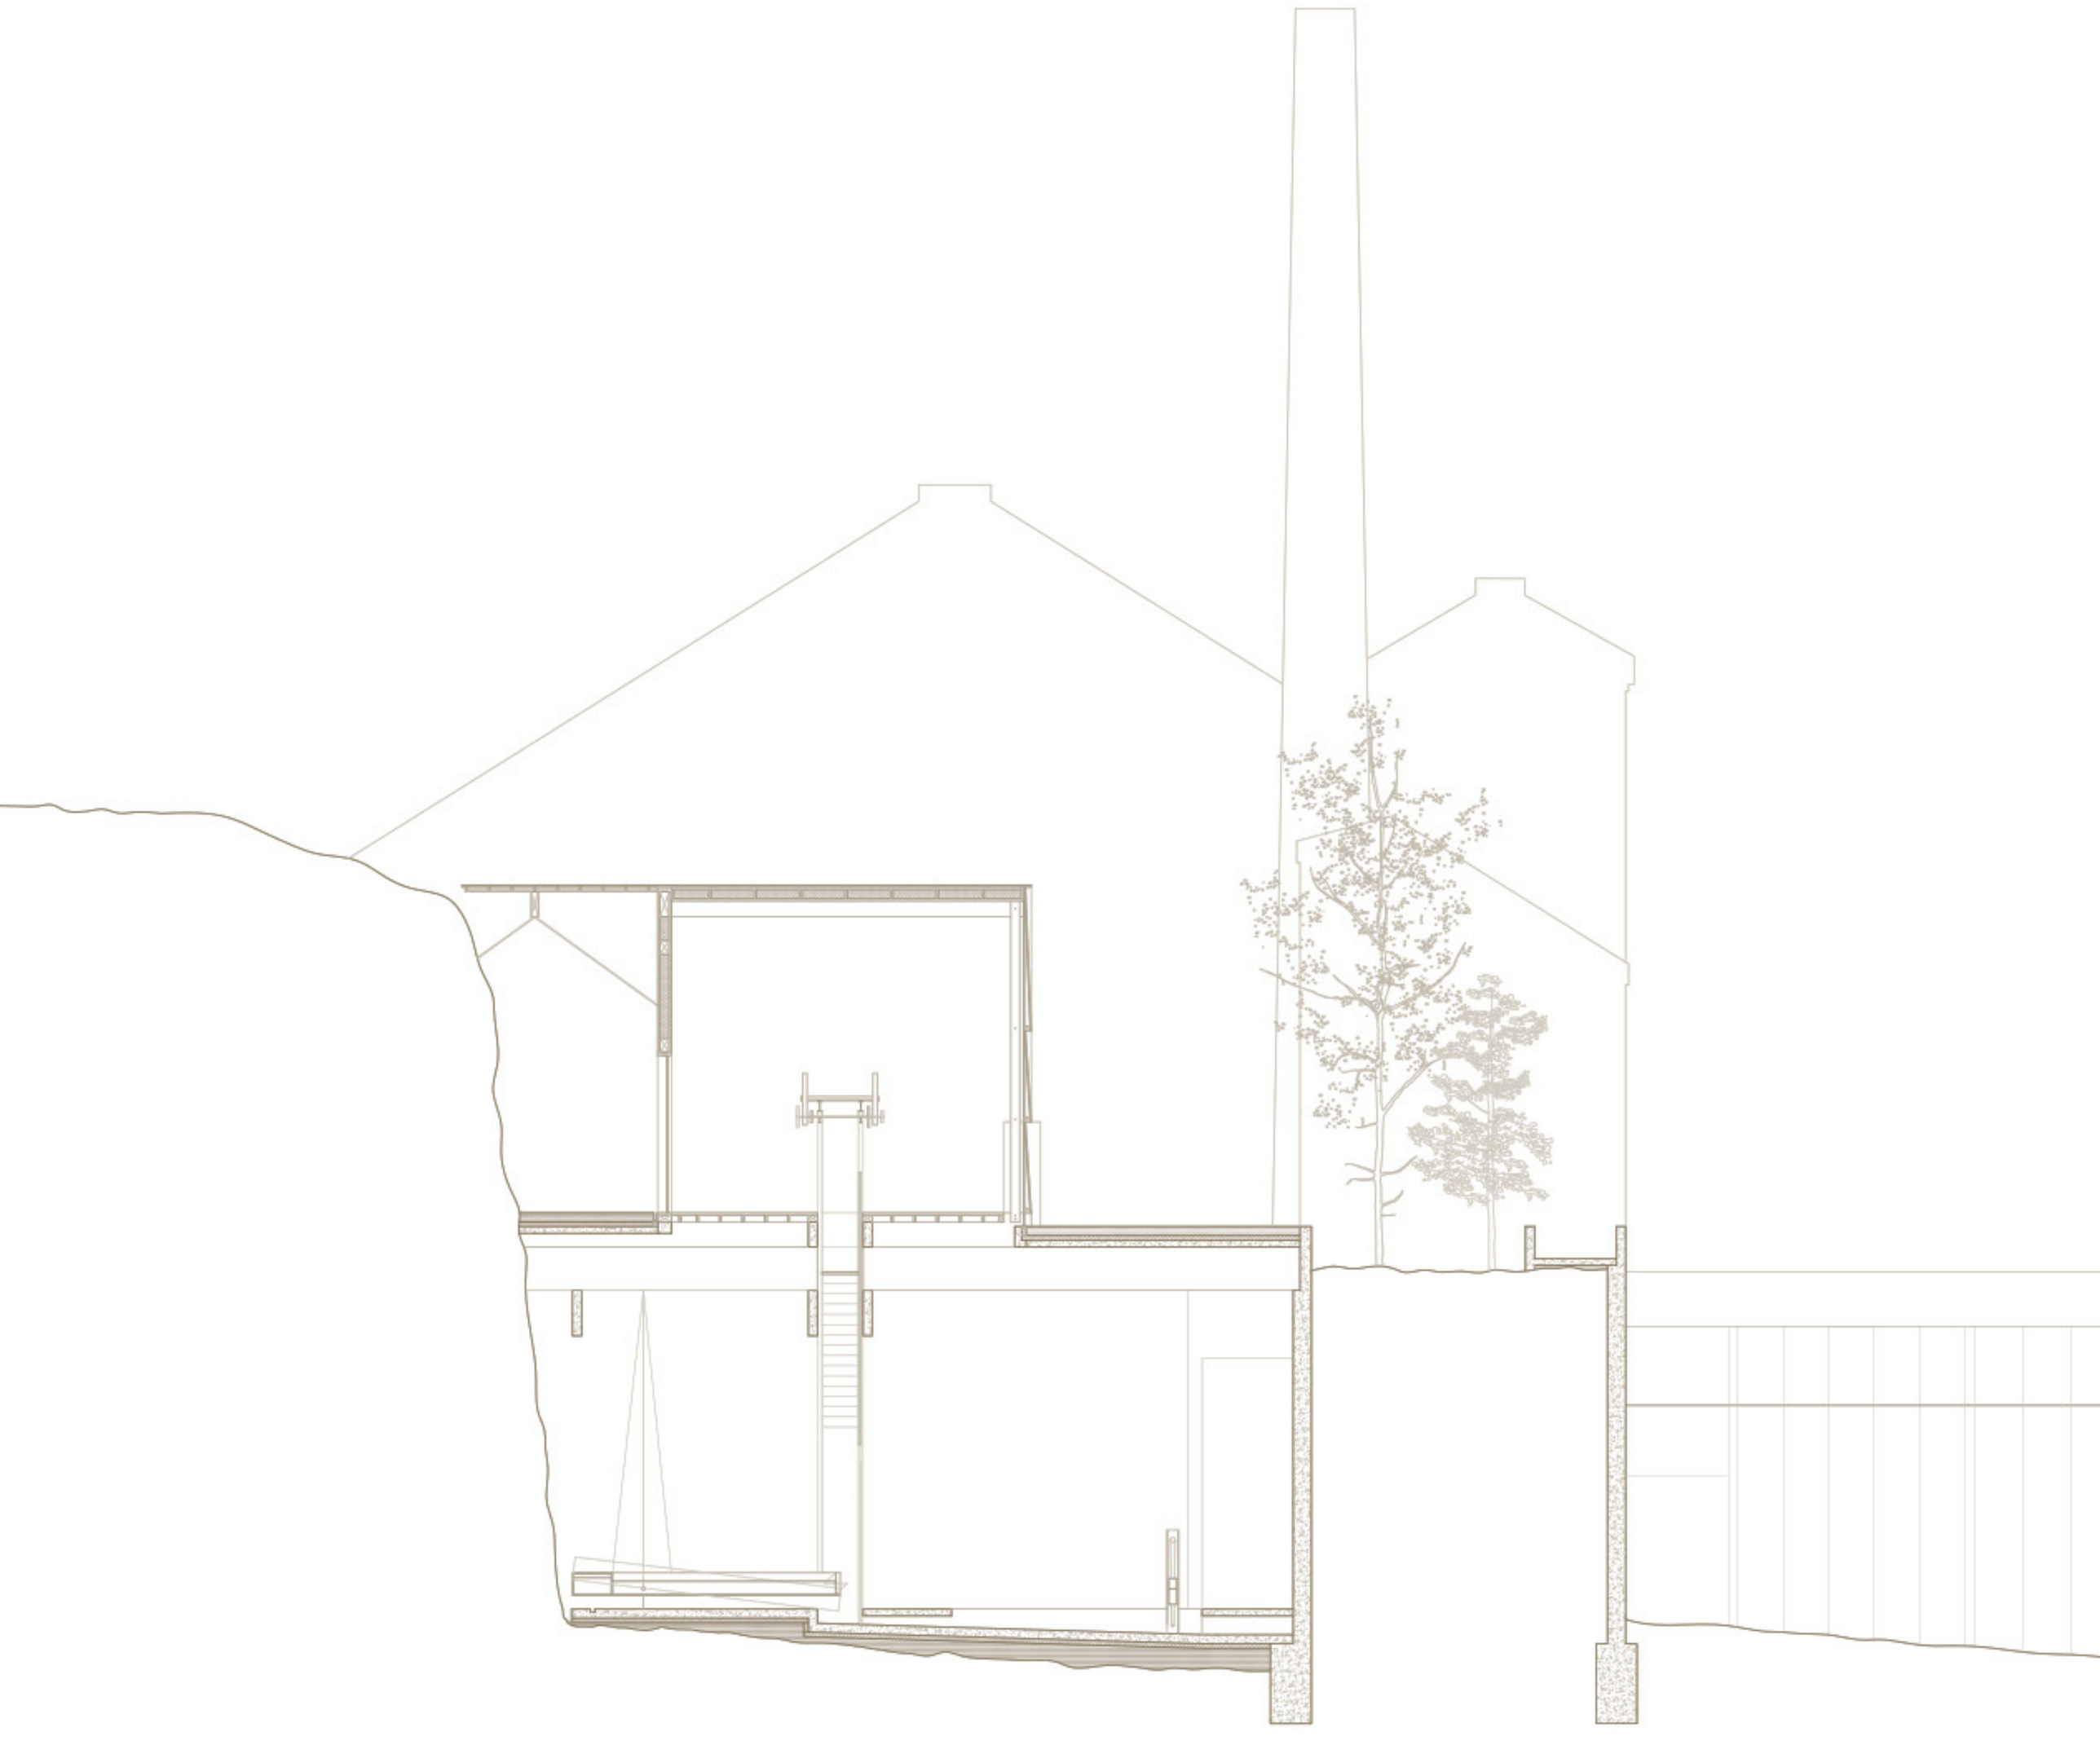

pulp formation, testing laboratory
intervention within former water intake
site area d.12 - j.12

1:100

C-C

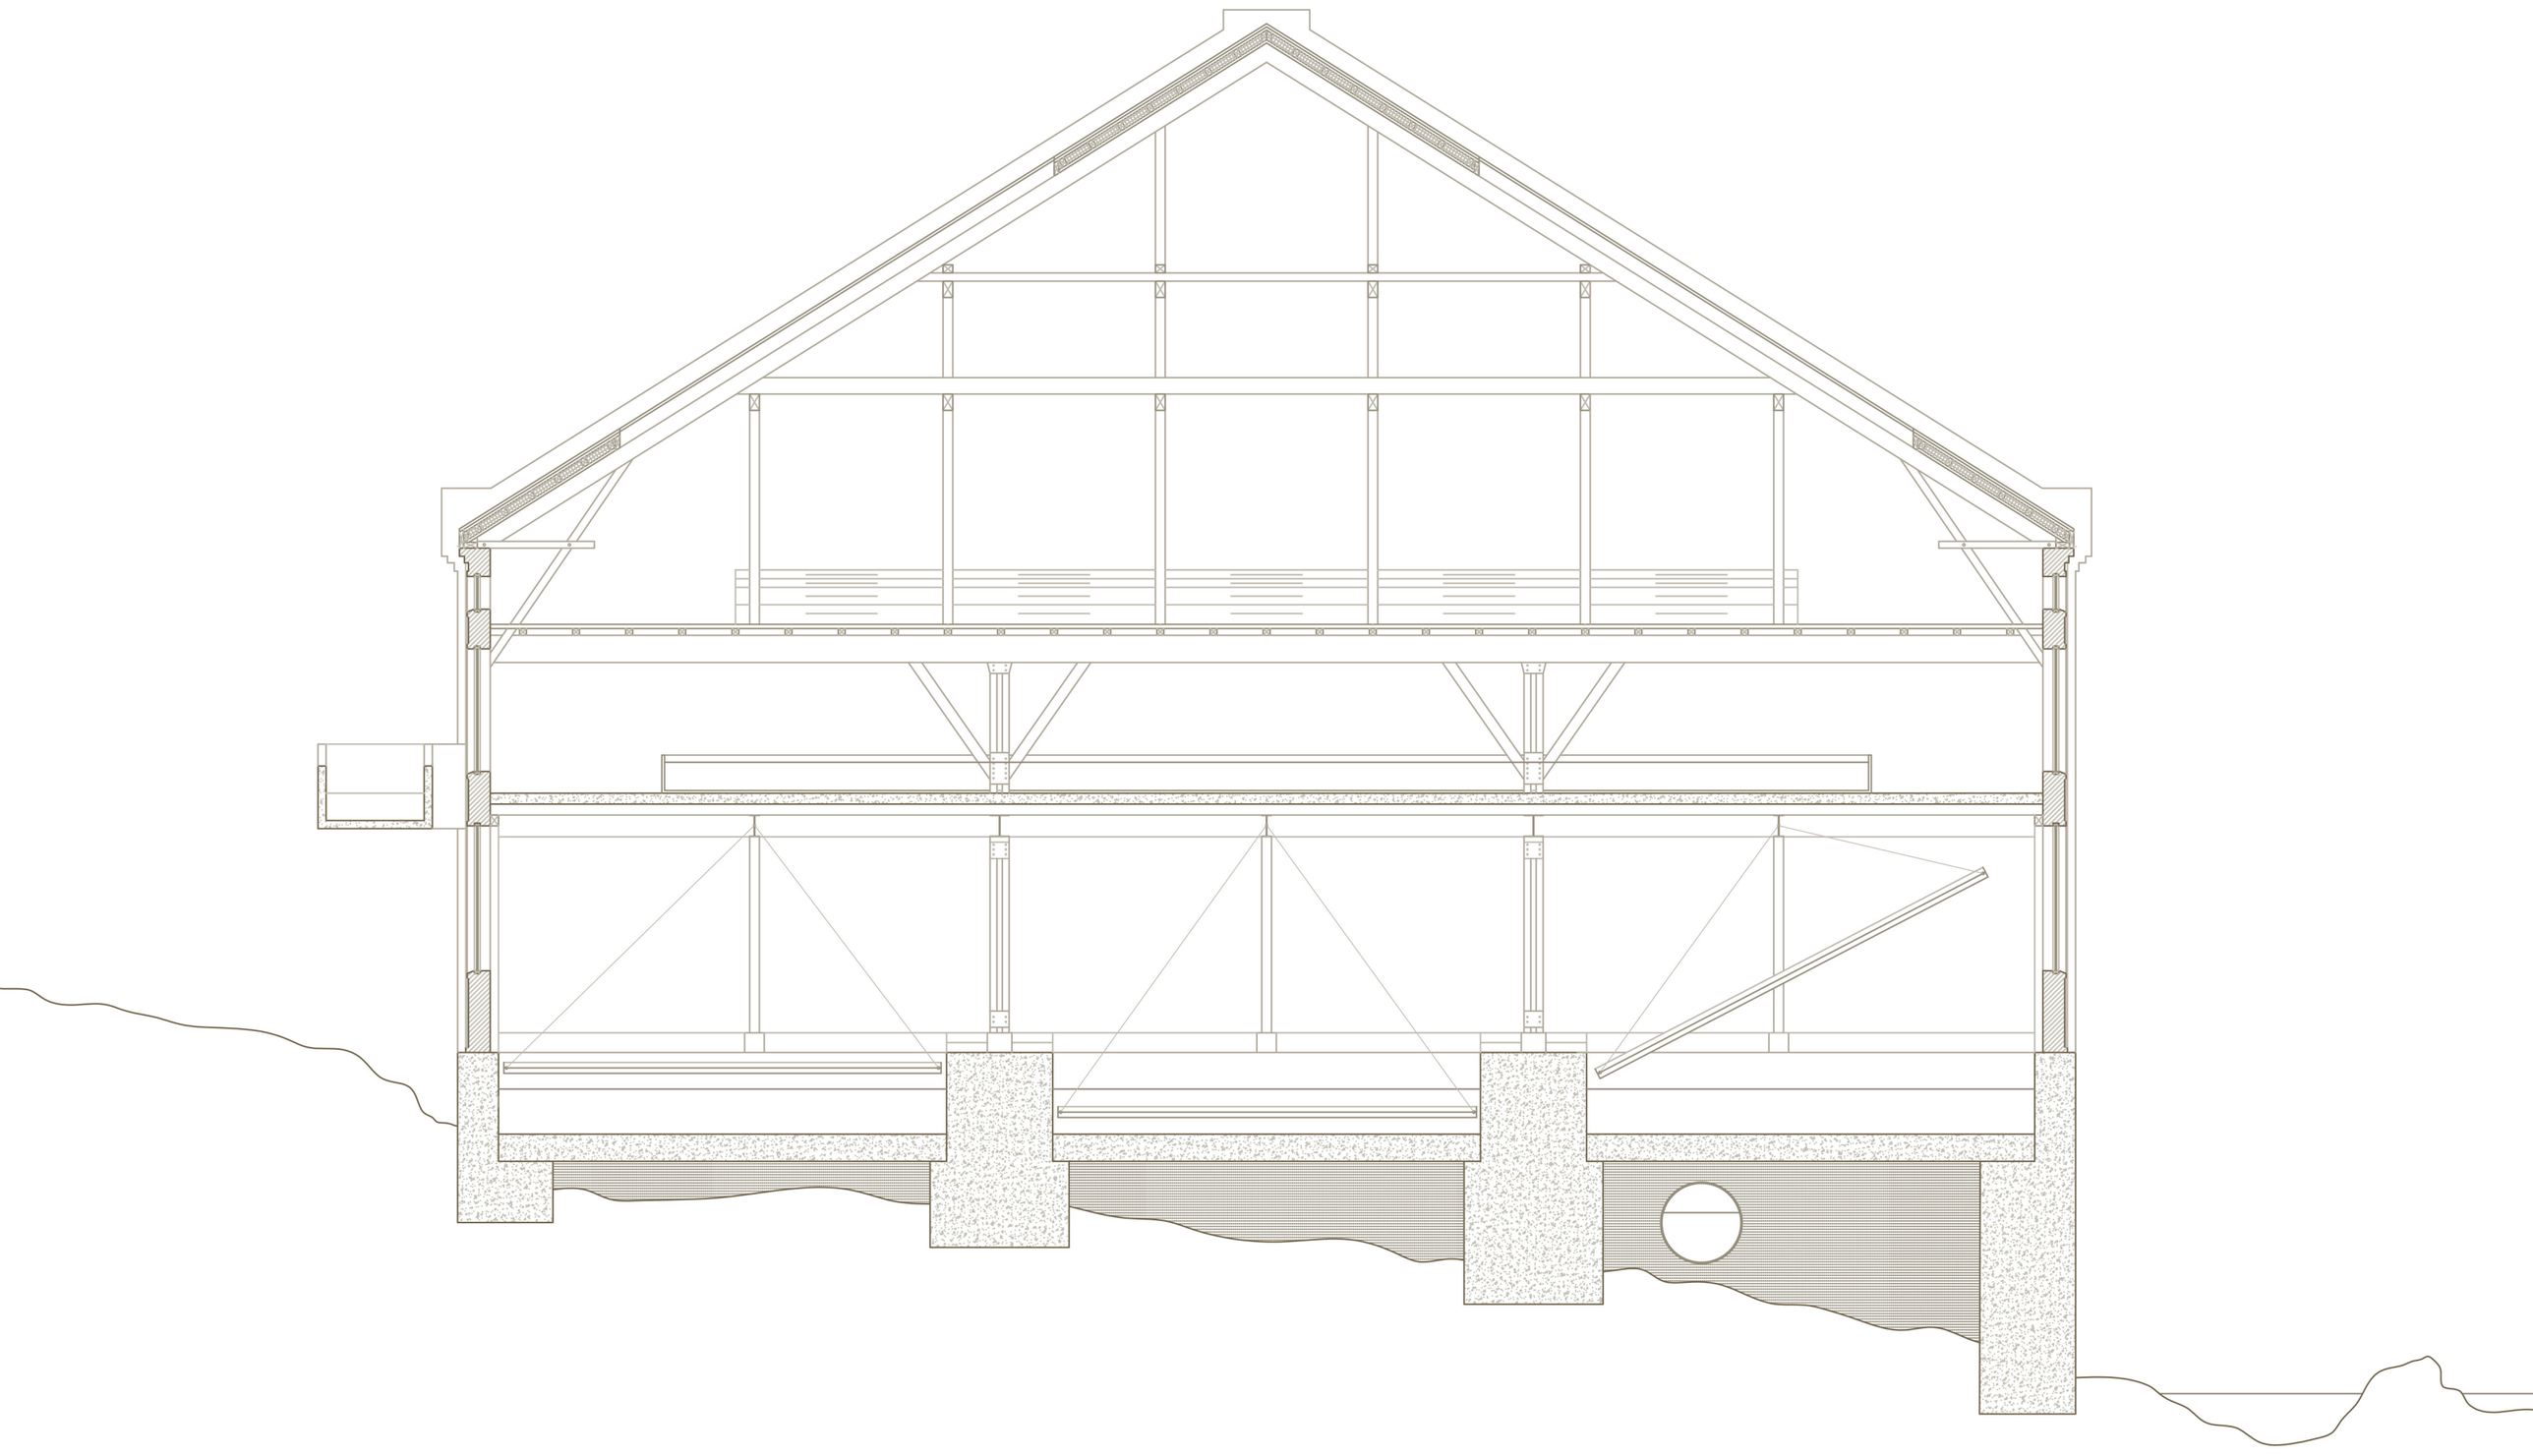

archive, pulp pool, sheet formation
intervention within existing building
site area d.3 - j.3

1:100

d-d

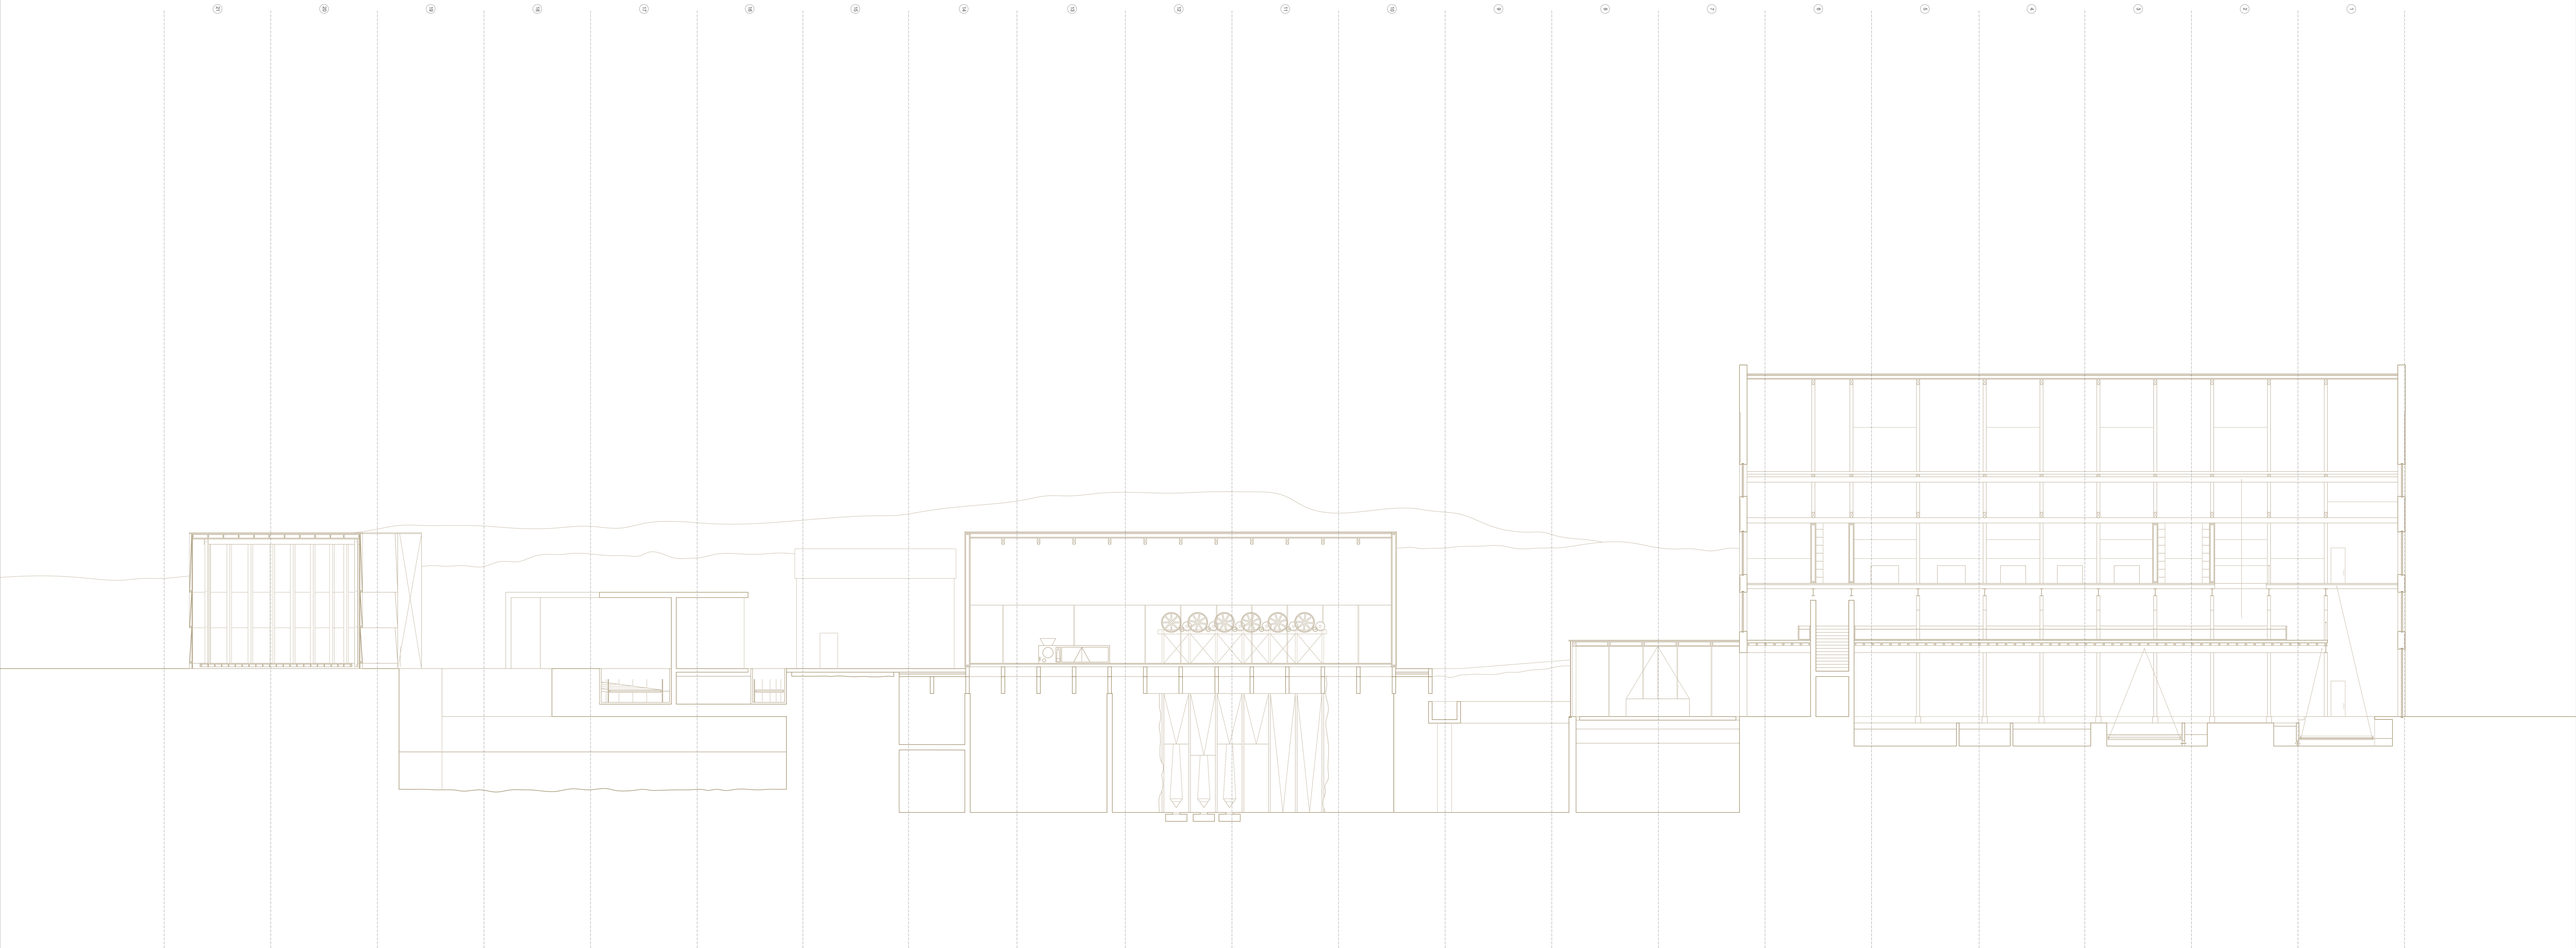

proposed additions and existing moments
relationship of parts
site area g1 - g11

1:100